

LORA BAY PHASE 4

TOWN OF THE BLUE MOUNTAINS

COUNTY OF GREY



MUNICIPALITY

TOWN OF THE BLUE MOUNTAINS
32 MILL STREET
THORNBURY, NOH 2P0

DEVELOPER

LORA BAY CORPORATION
40 HURON STREET, SUITE 300
COLLINGWOOD, ONTARIO, L9Y 4R3

DEVELOPER'S ENGINEER



THE HARBOUREDGE BUILDING,
40 HURON STREET, SUITE 301,
COLLINGWOOD, ON L9Y 4R3
705 446-3510 T
705 446-3520 F
WWW.CFCROZIER.CA
INFO@CFCROZIER.CA



MASTER LEGEND

EXISTING FEATURES (EX.)

XXX.X	EX. CONTOUR
+XXX.XX	EX. GRADE
---	EX. TREELINE
---	EX. WATERCOURSE
---	EX. DITCH
---	EX. WATERMAIN
---	EX. WATER SERVICE
---	EX. FIRE HYDRANT & VALVE
---	EX. SANITARY SEWER & MANHOLE
---	EX. SANITARY FORCEMAIN
---	EX. SANITARY SERVICE
---	EX. STORM SEWER & MANHOLE
---	EX. STORM CATCHBASIN
---	EX. STORM DOUBLE CATCHBASIN
---	EX. STORM CATCHBASIN MANHOLE
---	EX. STORM DOUBLE CATCHBASIN MANHOLE
---	EX. GAS MAIN
---	EX. BELL LINE
---	EX. BELL PEDESTAL
---	EX. CABLE TELEVISION PEDESTAL
---	EX. HYDRO POLE
---	EX. LIGHT STANDARD
---	EX. SIGN
---	EX. BUILDING
BM#	EX. BENCHMARK NUMBER & LOCATION
BH#	EX. BOREHOLE NUMBER & LOCATION

PROPOSED FEATURES (PR.)

---	PR. PROPERTY LIMITS
+XXX.XX	PR. ELEVATION
+XXX.XX	PR. ELEVATION (MATCH EX. ELEVATION)
X.X%	PR. SWALE & SLOPE
---	PR. DITCH DRAINAGE
---	PR. WATERMAIN & VALVE
---	PR. GATE VALVE
---	PR. WATER SERVICE
---	PR. FIRE HYDRANT & VALVE
---	PR. WATER VALVE CHAMBER
---	PR. WATER QUALITY TESTING STATION
---	PR. SANITARY SEWER & MANHOLE
---	PR. SANITARY FORCEMAIN
---	PR. SANITARY SERVICE
---	PR. SANITARY CATCHMENT
11	CATCHMENT AREA ID
0.14	AREA (ha)
---	PR. STORM SEWER & MANHOLE
---	PR. CATCHBASIN
---	PR. DOUBLE CATCHBASIN
---	PR. CATCHBASIN MANHOLE
---	PR. DOUBLE CATCHBASIN MANHOLE
---	PR. STORM CATCHMENT
102	CATCHMENT AREA ID
0.23	RUNOFF COEFFICIENT
0.78	DRAINAGE AREA (ha)
---	PR. CURB CUT
---	PR. CANADA POST COMMUNITY MAIL BOX
---	PR. TRANSFORMER
---	PR. STOP SIGN
---	PR. NAME SIGN
---	PR. NO PARKING SIGN
---	PR. FENCE
---	PR. BUILDING ENVELOPE
---	PR. LIGHT DUTY SILT FENCE
---	PR. HEAVY DUTY SILT FENCE
---	PR. STRAW BALE CHECK FLOW
---	PR. ROCK CHECK DAM
---	PR. SLOPE (3:1 MAX.)
---	PR. TREE PRESERVATION AREA
---	PR. TOPSOIL STOCKPILE LOCATION
HP	HIGH POINT
LP	LOW POINT
CB	GRADE BREAK
SW	SIDEWALK

PROJECT No.: 469-3061
REISSUED FOR SUBDIVISION AGREEMENT

Sheet Number	Sheet Title
C100	Title Sheet
	M-Plan
C101	General Servicing Plan
C102	Sanitary Drainage Plan
C103	Stormwater Drainage Plan
C104	Water Distribution Plan
105	Grading Index Plan
C105A	Grading Plan South
C105B	Grading Plan North
C105C	Grading Plan Ditch to Pond
C106A	West Ridge Drive - Sta 0+000 to Sta 0+180
C106B	West Ridge Drive - Sta 0+180 to Sta 0+380
C106C	Street A - Sta 0+000 to Sta 0+220
C106D	Street A - Sta 0+220 to Sta 0+460
C107	Notes and Details
C108A	Erosion & Sediment Control & Tree Preservation Plan 1
C108B	Erosion & Sediment Control & Tree Preservation Plan 2
C109	Composite Utility Plan
C110	Tree Management Plan
C111	Signage Plan
C120	Site Alteration Plan 1
C121	Site Alteration Plan 2
C122	Site Alteration Plan 3
E001	Specifications, Legend & Drawings List
E100	Site Plan - Photometric
E101	Lighting Details & Schedules
E300	Site Plan - Electrical
E400	Electrical Details

I CERTIFY THAT THIS PLAN IS REGISTERED IN THE LAND REGISTRY
OFFICE FOR THE LAND TITLES DIVISION OF GREY (No. 16)
AT _____ O'CLOCK ON THE _____ DAY OF _____ 2020
AND ENTERED IN THE PARCEL REGISTER FOR PROPERTY IDENTIFIER
37130-0001T) AND THE REQUIRED CONSENTS
ARE REGISTERED AS PLAN DOCUMENT No. _____

PLAN OF SUBDIVISION OF
PART OF BLOCKS 2, 3, 29 AND 30
REGISTERED PLAN 16M-8
(FORMERLY TOWNSHIP OF COLLINGWOOD)
TOWN OF THE BLUE MOUNTAINS
COUNTY OF GREY



DISTANCES AND COORDINATES ON THIS PLAN ARE IN METRES AND CAN BE CONVERTED TO FEET BY DIVIDING BY 0.3048.

BEARINGS ARE UTM GRID, DERIVED FROM OBSERVED REFERENCE POINTS A AND B, BY REAL TIME NETWORK OBSERVATIONS, UTM ZONE 17, NAD (CSRS) (2010).

FOR BEARING COMPARISONS, A ROTATION OF 0°18'10" COUNTER-CLOCKWISE WAS APPLIED TO THE BEARINGS ON PLAN 16M-8 TO CONVERT TO UTM BEARINGS.

DISTANCES ON THIS PLAN ARE HORIZONTAL GROUND DISTANCES AND CAN BE CONVERTED TO GRID DISTANCES BY MULTIPLYING BY THE COMBINED SCALE FACTOR OF 0.999586.

- DENOTES SET
 S.S.B. DENOTES STANDARD IRON BAR
 ○B. DENOTES IRON BAR
 S.S.B.B. DENOTES SHORT STANDARD IRON BAR
 C.C. DENOTES CUT CROSS
 C.C.P. DENOTES CONCRETE PILL
 +IT DENOTES WITNESS
 MEOS. DENOTES MEASURE
 P.C. DENOTES POINT OF CURVATURE
 P.C.P. DENOTES POINT OF REVERSE CURVATURE
 R.P. DENOTES REGISTERED PLANT
 N.S.E.W. DENOTES NORTH, SOUTH, EAST, WEST
 PI REFERS TO REGISTERED PLANT, 164-49.
 UNLESS OTHERWISE INDICATED ALL SET BARS ARE U.B.
 UNLESS OTHERWISE INDICATED ALL SET BARS MARKED P.C.
 OR P.C.P. ARE S.S.B.B.
 UNLESS OTHERWISE NOTED ALL FOUND BARS ARE
 MARKED ZUMO

THIS IS TO CERTIFY THAT:
1. LOTS 1 TO 38 (BOTH INCLUSIVE), AND BLOCKS 39 TO 41
(BOTH INCLUSIVE) AND THE STREETS NAMELY WEST RIDGE DRIVE AND
STREET A HAVE BEEN LAID OUT IN ACCORDANCE WITH MY INSTRUCTIONS

DATED THIS ____ DAY OF AUGUST 2020

LARRY DUNN
I HAVE THE AUTHORITY TO BIND THIS CORPORATION

I CERTIFY THAT:
1. THIS SURVEY AND PLAN ARE CORRECT AND IN ACCORDANCE
WITH THE SURVEYS ACT, THE SURVEYORS ACT AND THE
LAND TITLES ACT AND THE REGULATIONS MADE UNDER THEM.

AUGUST, 2020

PAUL R. THOMSEN
ONTARIO LAND SURVEYOR
COLLINGWOOD

THIS FINAL PLAN OF SUBDIVISION IS APPROVED BY THE
COUNTY OF GREY UNDER SECTION 5 (158) OF THE PLANNING
ACT, CHAPTER P13, R.S.O. 1990 AS AMENDED.

THIS _____ DAY OF _____ 2020.

DIRECTOR OF PLANNING

OBSERVED REFERENCE POINTS UTM ZONE 17, NAD83 (ICRS) 2011/01		
COORDINATES TO RURAL ACCURACY PER SEC. (42) OF O. REG. 216/01		
POINT ID	NORTHING	EASTING
A	4937207.43	539319.00
B	4937049.61	539350.94
COORDINATES CANNOT, IN THEMSELVES, BE USED TO ESTABLISH CORNERS OR BOUNDARIES SHOWN ON THIS PLAN.		
ZUBER, EMO	ONTARIO LAND SURVEYORS	
PATTEN	200 MOUNTAIN ROAD	
&	UNIT 4	
THOMSEN	COLLINGWOOD, ONTARIO L9Y 4V5	
LIMITED	PHONE: (705) 445-4910	
JOB NO. 2020-01	SURVEY FOR LORA BAY CORPORATION	

CC-BY 4.0 International license.

DRAFT COPY ONLY
PLAN SUBJECT TO CHANGE UPON FINAL REVIEW,
FUTURE DESIGN CHANGES BY ENGINEER, DEVELOPER OR MUNICIPAL COMMENTS,
PRE-APPROVAL PROCESS AND FINAL REGISTRATION

BLOCK 39

BLOCK 2
PIN 37 130-0655(1T)

BLOCK 10
BLOCK 11
BLOCK 16M-8

BLOCK 39
REGISTERED PLAN 16M-8
PIN 37 130 - 0144(1T)
(SUBJECT TO EASEMENT AS IN INST. R490978)



BLOCK 3
REGISTERED PLAN 16M-8
PIN 37 130 - 0144(1T)
(SUBJECT TO EASEMENT AS IN INST. R490978)

BLOCK 4
BLOCK 29
BLOCK 41
BLOCK 29
LOT 5
LOT 6
LOT 7
LOT 8
LOT 9
LOT 10
LOT 11
LOT 12
LOT 13
LOT 14
LOT 15
LOT 16
LOT 17
LOT 18
LOT 19
LOT 20
LOT 21
LOT 22
LOT 23
LOT 24
LOT 25
LOT 26
LOT 27
LOT 28
LOT 29
LOT 30
LOT 31
LOT 32
LOT 33
LOT 34
LOT 35
LOT 36
LOT 37
LOT 38
LOT 39

STREET A
RIDGE DRIVE
WEST RIDGE DRIVE
LANDRY LANE

REGISTERED

CURVE DATA					
LOT	RADIUS	ARC	CHORD	BEARING	
	FEET	DEGREES	FEET	FROM	TO
1	16000.0	55.84	15.62	S 53.19° E	2
2	16000.0	23.80	23.89	N 66.58° E	3
3	16000.0	17.19	27.81	N 74.00° E	4
3	11720.0	10.22	12.27	N 91.08° E	5
4	16000.0	23.80	23.89	N 66.58° E	6
4	16000.0	26.31	26.12	N 78.00° E	7
5	16000.0	23.80	23.89	N 66.58° E	8
5	11720.0	23.89	23.67	N 53.19° E	9
6	16000.0	26.31	26.12	N 78.00° E	10
6	16000.0	23.80	23.89	N 66.58° E	11
7	16000.0	23.80	23.89	N 66.58° E	12
7	16000.0	11.60	12.53	N 82.41° E	13
8	16000.0	26.31	26.12	N 78.00° E	14
8	16000.0	23.80	23.89	N 66.58° E	15
9	16000.0	23.80	23.89	N 66.58° E	16
9	16000.0	15.12	13.48	S 40.45° E	17
10	16000.0	23.80	23.89	N 66.58° E	18
10	16000.0	16.71	18.63	N 44.00° E	19
11	16000.0	23.80	23.89	N 66.58° E	20
11	16000.0	23.80	23.89	N 66.58° E	21
12	16000.0	23.80	23.89	N 66.58° E	22
12	16000.0	15.60	15.50	N 61.07° E	23
13	16000.0	23.80	23.89	N 66.58° E	24
13	16000.0	10.20	12.03	N 63.43° E	25
14	16000.0	23.80	23.89	N 66.58° E	26
14	16000.0	16.04	18.05	N 48.34° E	27
15	16000.0	23.80	23.89	N 66.58° E	28
15	16000.0	23.80	23.89	N 66.58° E	29
15	16000.0	23.80	23.89	N 66.58° E	

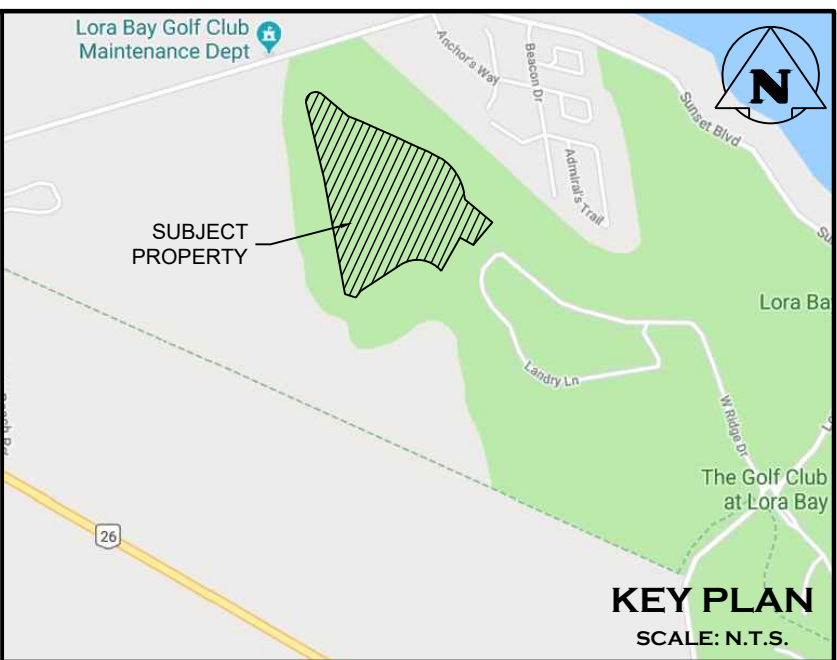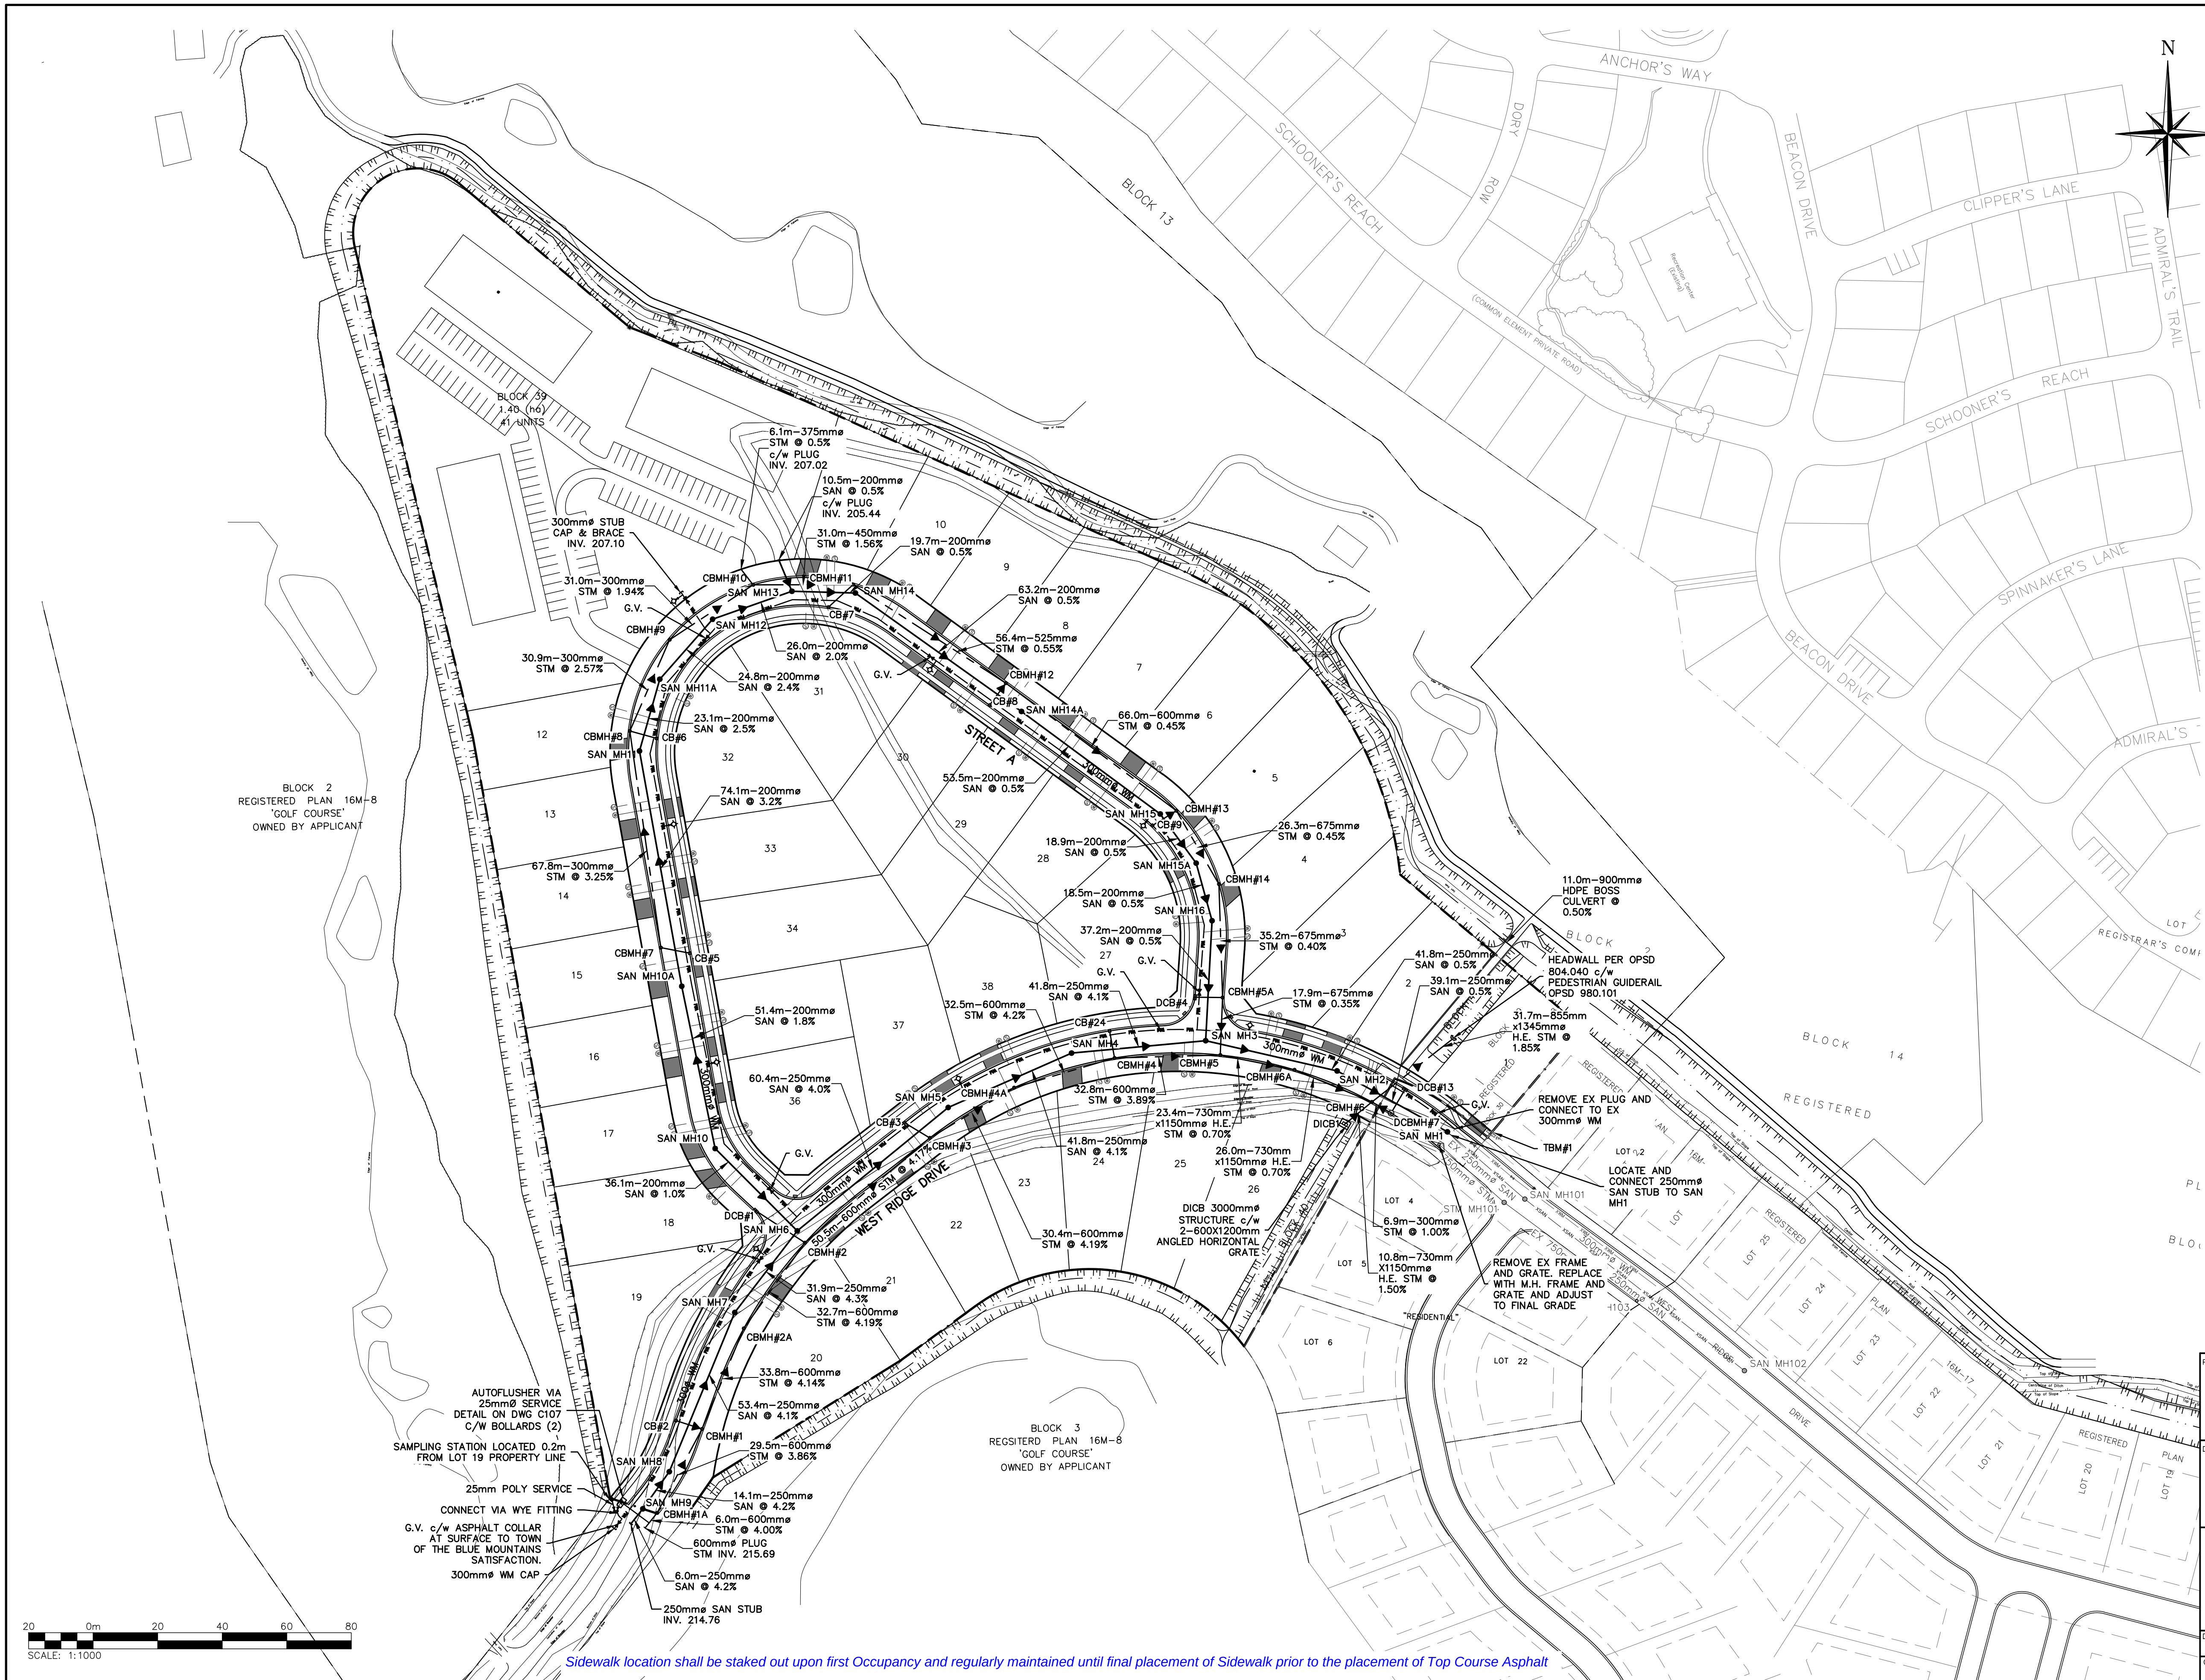

Town of Blue Mountains
Planning and Development Services
Accepted For Construction

AFC Drawings are only valid as part and upon execution of a
Development Agreement

Baron W. W.
signature 23-~~April~~ 2020

1. THIS DRAWING IS THE EXCLUSIVE PROPERTY OF C.F. CROZIER & ASSOCIATES INC. AND THE REPRODUCTION OF ANY PART WITHOUT PRIOR WRITTEN CONSENT OF THIS OFFICE IS STRICTLY PROHIBITED.
2. THE CONTRACTOR SHALL VERIFY ALL DIMENSIONS, LEVELS, AND DATUMS ON SITE AND REPORT ANY DISCREPANCIES OR OMISSIONS TO THIS OFFICE PRIOR TO CONSTRUCTION.
3. THIS DRAWING IS TO BE READ AND UNDERSTOOD IN CONJUNCTION WITH ALL OTHER PLANS AND DOCUMENTS APPLICABLE TO THIS PROJECT.
4. DO NOT SCALE THE DRAWINGS.
5. ALL EXISTING UNDERGROUND UTILITIES TO BE VERIFIED IN THE FIELD BY THE CONTRACTOR PRIOR TO CONSTRUCTION.

TEMPORARY BENCHMARKS

TBM#1 - TOP OF FIRE HYDRANT ADJACENT TO EXISTING LOT #3
N - 10,541.63
E - 9,598.90
Z - 207.95

No.	ISSUE	DATE: MM/DD/YYYY
2	ISSUED FOR 2ND SUBMISSION	01/31/2020
3	ISSUED FOR TENDER	02/06/2020
4	ISSUED FOR MECP ECA APPLICATION	02/28/2020
5	ISSUED FOR MATERIAL ORDERING	04/15/2020
6	ISSUED FOR PRE-SERVICING	04/30/2020
7	ISSUED FOR PRE-SERVICING	06/03/2020
8	ISSUED FOR SUBDIVISION AGREEMENT	08/21/2020
9	REISSUED FOR SUBDIVISION AGREEMENT	09/22/2020





LORA BAY PHASE 4
TOWN OF THE BLUE MOUNTAINS

GENERAL SERVICING PLAN



THE HARBOUREDGE BUILDING,
40 HURON STREET, SUITE 301,
COLLINGWOOD, ON L9Y 4R3
705 446-3510 T
705 446-3520 F
WWW.CFCROZIER.CA
INFO@CFCROZIER.CA

Drawn By	M.V.R.	Design By	M.V.R.	Project	469-3061
Check By	A.S.	Check By	K.M.	Scale	1:1000
				Drawing	C101

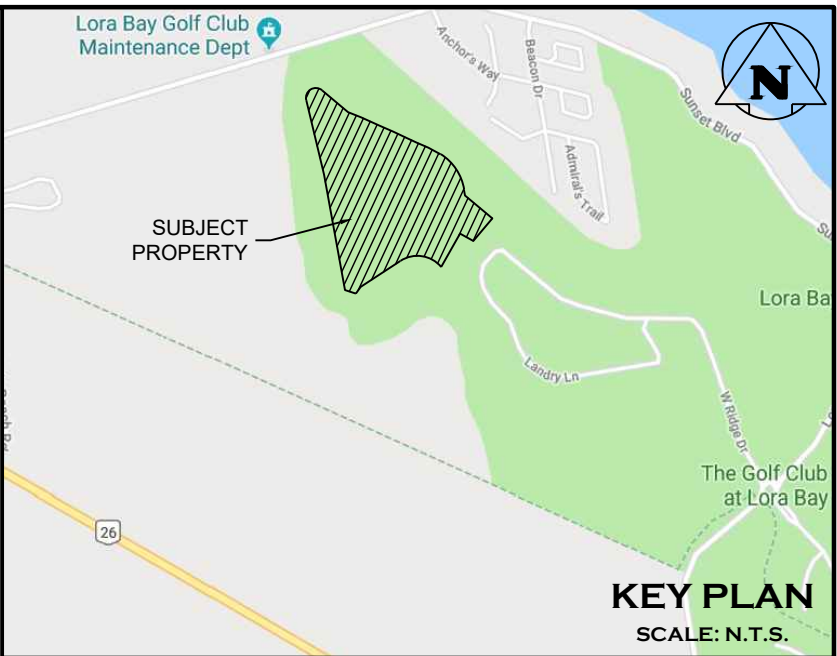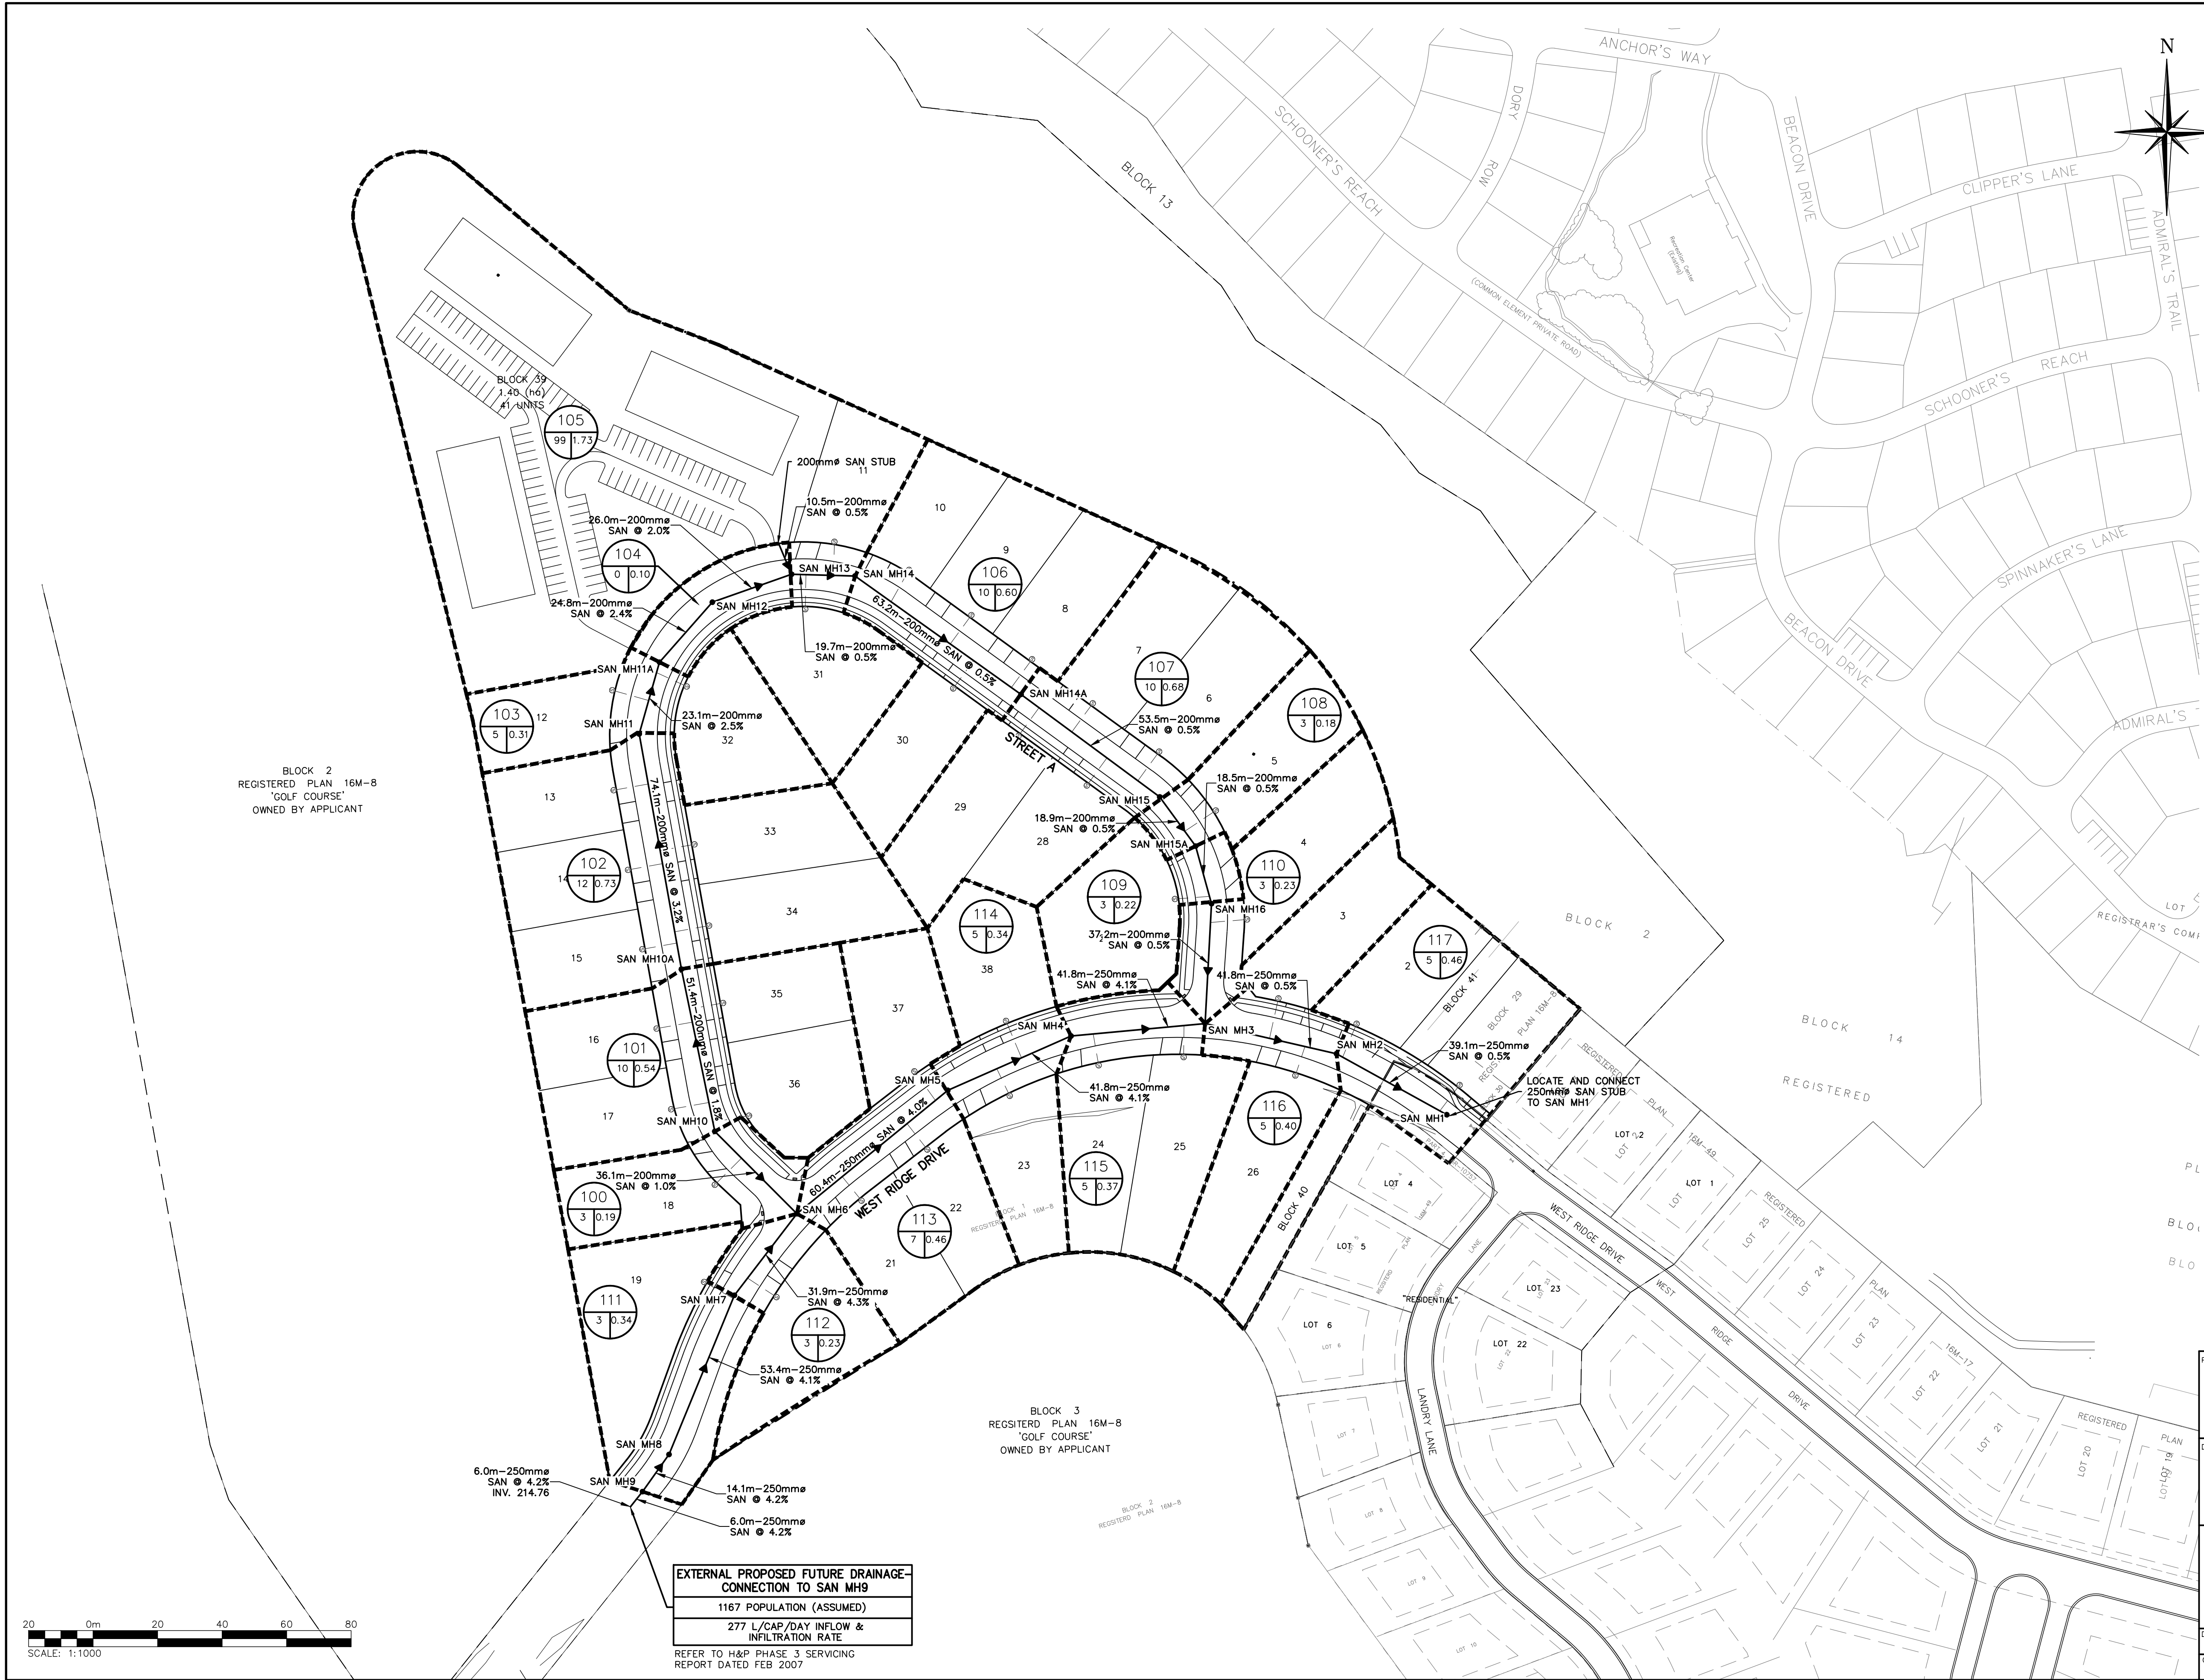

LEGEND

- PR. SANITARY SEWER & MANHOLE
- PR. SANITARY FORCEMAIN
- PR. SANITARY SERVICE
- PR. SANITARY CATCHMENT
- CATCHMENT AREA ID AREA (ha)
- POPULATION (2.3 p.p.u.)

Town of Blue Mountains
Planning and Development Services
Accepted For Construction

AFC Drawings are only valid as part and upon execution of a Development Agreement

Barbara W. [Signature]
signature
23-SEP-2020
date

- THIS DRAWING IS THE EXCLUSIVE PROPERTY OF C.F. CROZIER & ASSOCIATES INC. AND THE REPRODUCTION OF ANY PART WITHOUT PRIOR WRITTEN CONSENT OF THIS OFFICE IS STRICTLY PROHIBITED.
- THE CONTRACTOR SHALL VERIFY ALL DIMENSIONS, LEVELS, AND DATUMS ON SITE AND REPORT ANY DISCREPANCIES OR OMISSIONS TO THIS OFFICE PRIOR TO CONSTRUCTION.
- THIS DRAWING IS TO BE READ AND UNDERSTOOD IN CONJUNCTION WITH ALL OTHER PLANS AND DOCUMENTS APPLICABLE TO THIS PROJECT.
- DO NOT SCALE THE DRAWINGS.
- ALL EXISTING UNDERGROUND UTILITIES TO BE VERIFIED IN THE FIELD BY THE CONTRACTOR PRIOR TO CONSTRUCTION.

TEMPORARY BENCHMARKS

TBM#1 - TOP NUT OF FIRE HYDRANT ADJACENT TO EXISTING LOT #3
N - 10,641.63
E - 9,598.90
Z - 207.95

No.	ISSUE	DATE: MM/DD/YYYY
2	ISSUED FOR 2ND SUBMISSION	01/31/2020
3	ISSUED FOR TENDER	02/06/2020
4	ISSUED FOR MECP ECA APPLICATION	02/28/2020
5	ISSUED FOR MATERIAL ORDERING	04/15/2020
6	ISSUED FOR PRE-SERVICING	04/30/2020
7	ISSUED FOR PRE-SERVICING	06/03/2020
8	ISSUED FOR SUBDIVISION AGREEMENT	08/21/2020
9	REISSUED FOR SUBDIVISION AGREEMENT	09/22/2020




Project
LORA BAY PHASE 4
TOWN OF THE BLUE MOUNTAINS

Drawing
SANITARY DRAINAGE PLAN

CROZIER
CONSULTING ENGINEERS

THE HARBOUREDGE BUILDING,
40 HURON STREET, SUITE 301,
COLLINGWOOD, ON L9Y 4R3
705 446-3510 T
705 446-3520 F
WWW.CFCROZIER.CA
INFO@CFCROZIER.CA


Drawn By	M.V.R.	Design By	M.V.R.	Project	469-3061
Check By	A.S.	Check By	K.M.	Scale	1:1000
				Drawing	C102

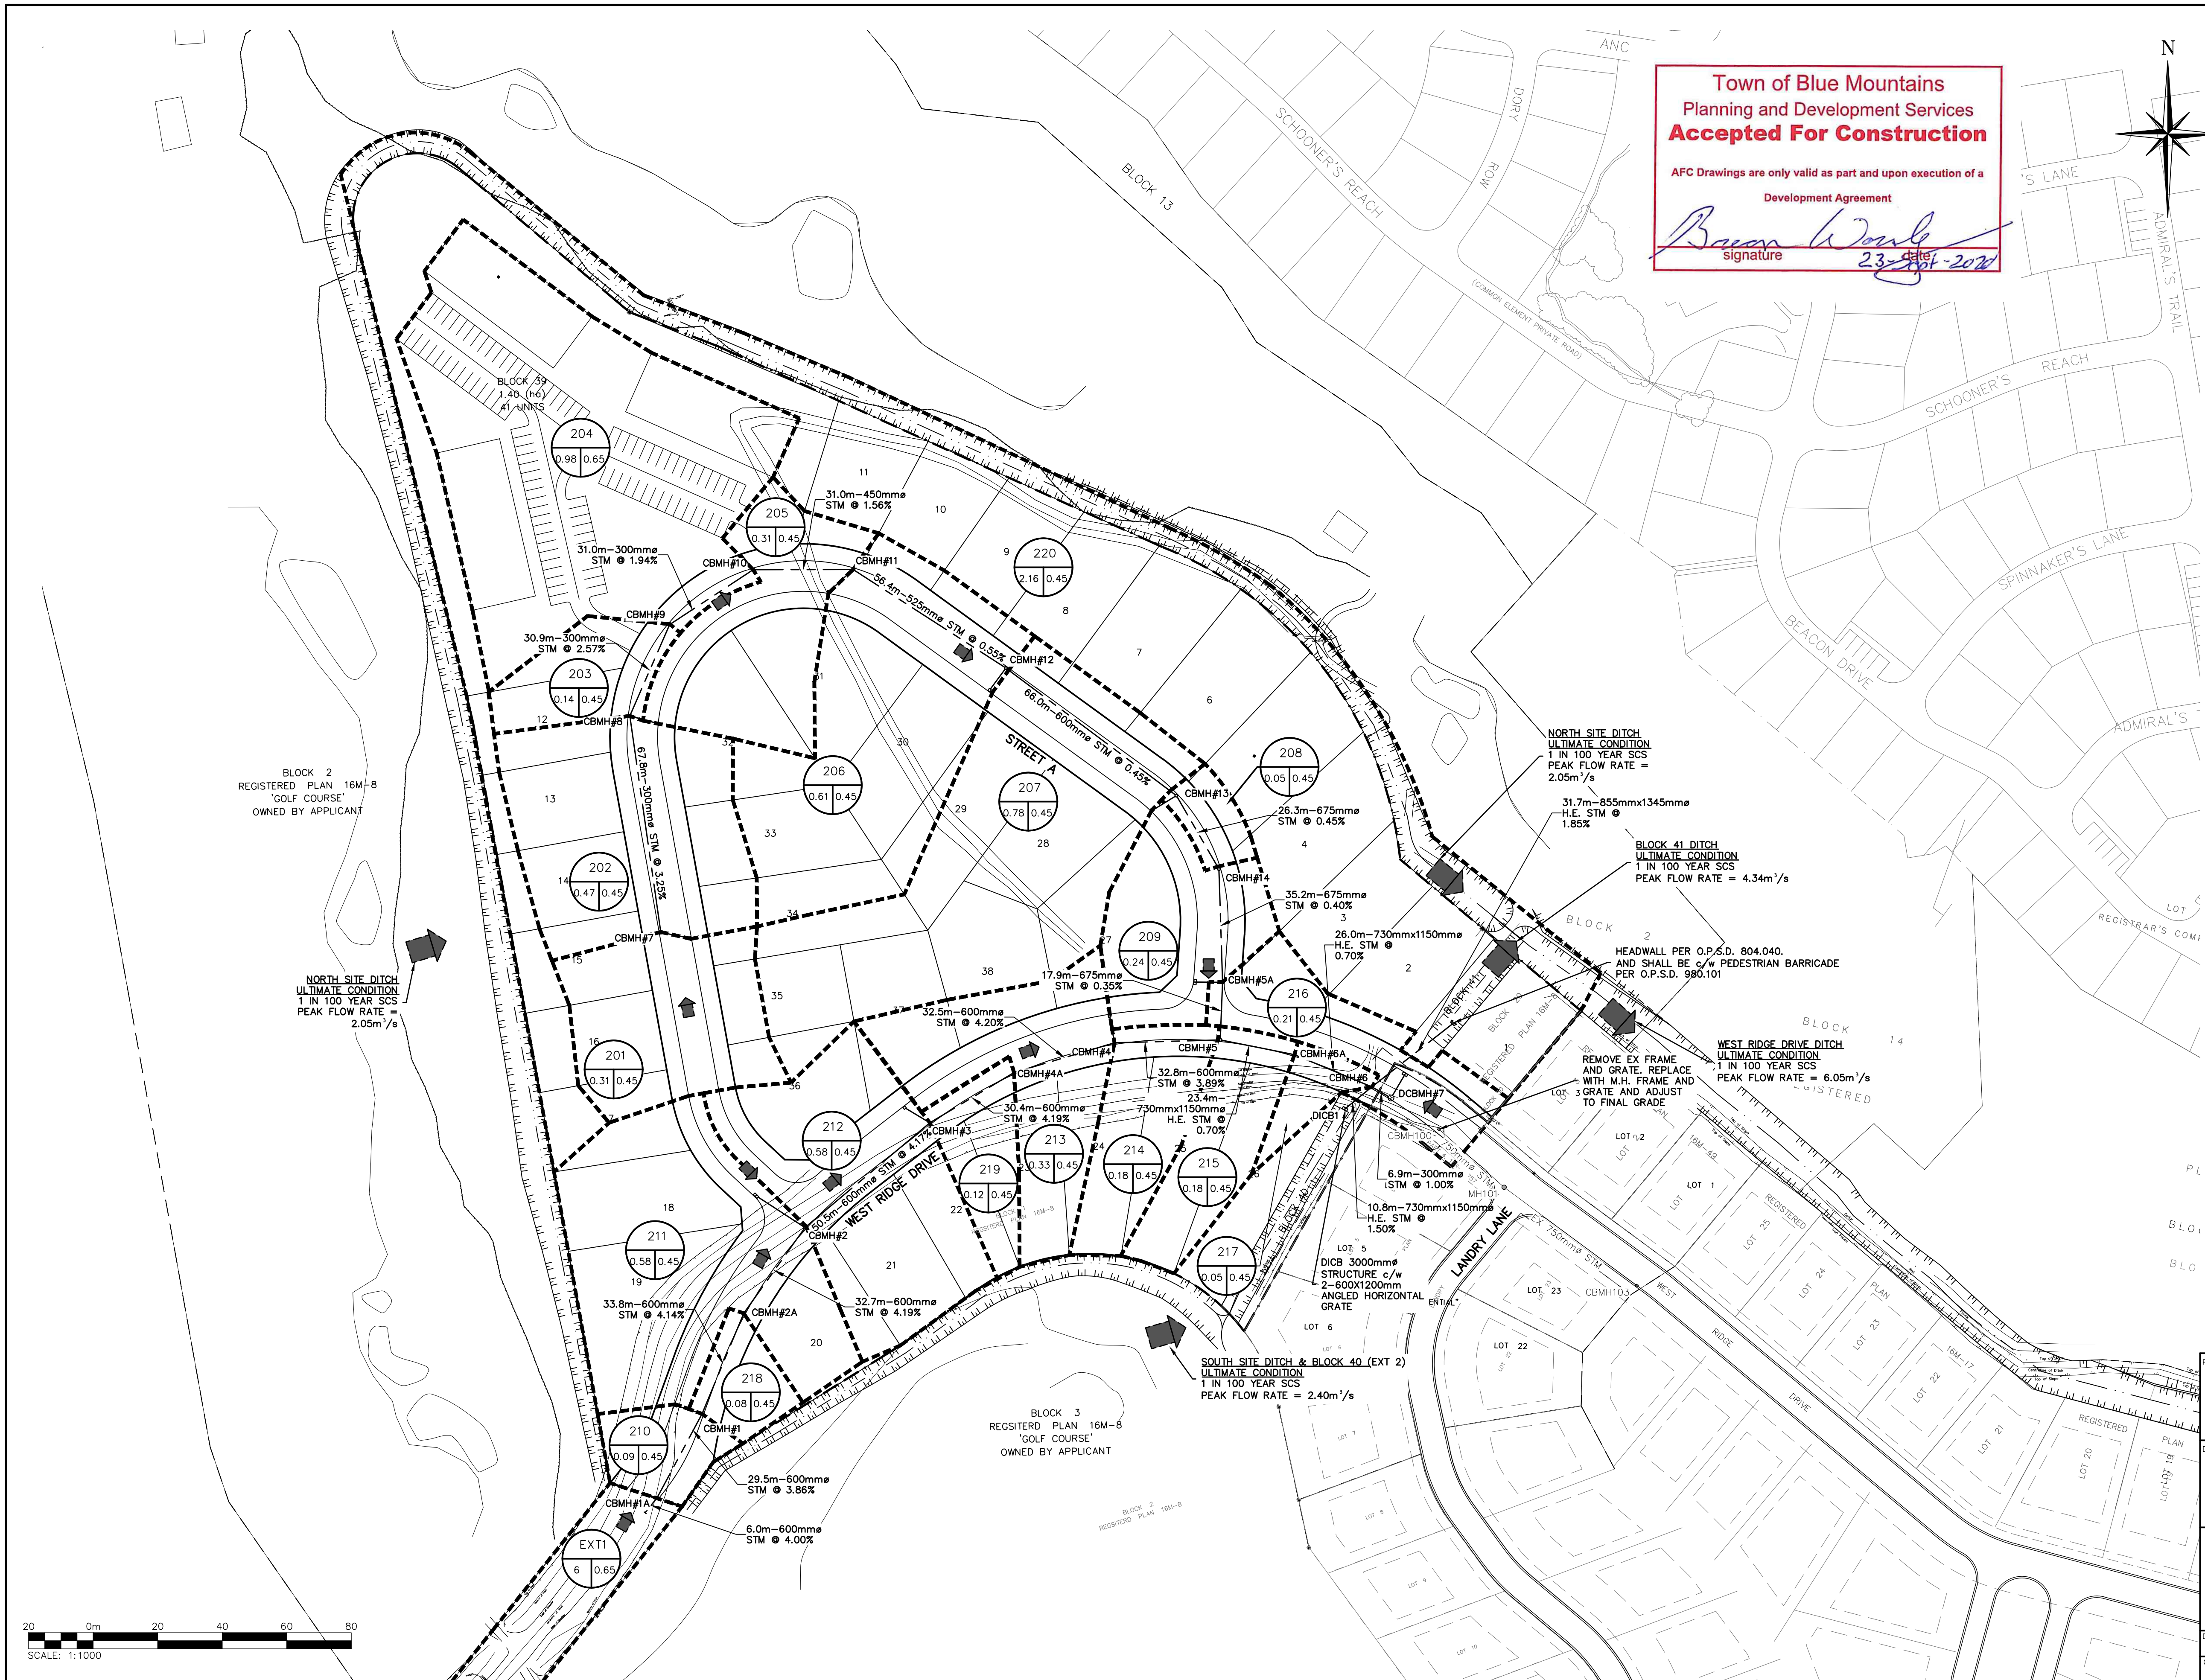

**Town of Blue Mountains
Planning and Development Services
Accepted For Construction**

AFC Drawings are only valid as part and upon execution of a
Development Agreement

Brian W. Winkler
signature
23-09-2020
date

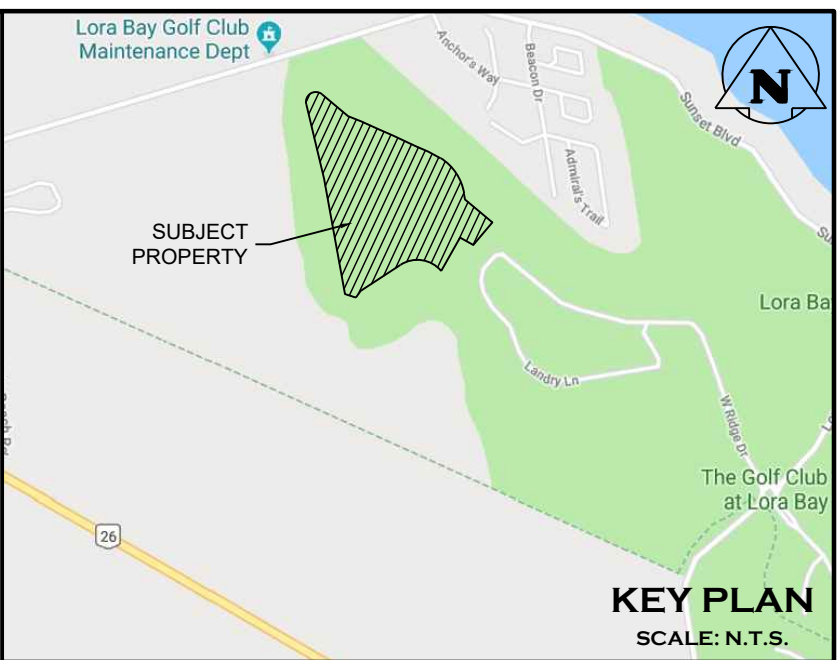

- LEGEND**
- PR. STORM SEWER & MANHOLE
 - PR. CATCHBASIN
 - PR. DOUBLE CATCHBASIN
 - PR. CATCHBASIN MANHOLE
 - PR. DOUBLE CATCHBASIN MANHOLE
 - PR. STORM CATCHMENT CATCHMENT AREA ID
 - 102
 - 0.23 0.78
 - RUNOFF COEFFICIENT
 - DRAINAGE AREA (ha)
 - MAJOR OVERLAND FLOW ROUTE

- THIS DRAWING IS THE EXCLUSIVE PROPERTY OF C.F. CROZIER & ASSOCIATES INC. AND THE REPRODUCTION OF ANY PART WITHOUT PRIOR WRITTEN CONSENT OF THIS OFFICE IS STRICTLY PROHIBITED.
- THE CONTRACTOR SHALL VERIFY ALL DIMENSIONS, LEVELS, AND DATUMS ON SITE AND REPORT ANY DISCREPANCIES OR OMISSIONS TO THIS OFFICE PRIOR TO CONSTRUCTION.
- THIS DRAWING IS TO BE READ AND UNDERSTOOD IN CONJUNCTION WITH ALL OTHER PLANS AND DOCUMENTS APPLICABLE TO THIS PROJECT.
- DO NOT SCALE THE DRAWINGS.
- ALL EXISTING UNDERGROUND UTILITIES TO BE VERIFIED IN THE FIELD BY THE CONTRACTOR PRIOR TO CONSTRUCTION.

TEMPORARY BENCHMARKS

TBM#1 - TOP NUT OF FIRE HYDRANT ADJACENT TO EXISTING LOT #3
N = 10,541.63
E = 9,598.90
Z = 207.95

No.	ISSUE	DATE: MM/DD/YYYY
2	ISSUED FOR 2ND SUBMISSION	01/31/2020
3	ISSUED FOR TENDER	02/06/2020
4	ISSUED FOR MECP ECA APPLICATION	02/28/2020
5	ISSUED FOR MATERIAL ORDERING	04/15/2020
6	ISSUED FOR PRE-SERVICING	04/30/2020
7	ISSUED FOR PRE-SERVICING	06/03/2020
8	ISSUED FOR SUBDIVISION AGREEMENT	08/21/2020
9	REISSUED FOR SUBDIVISION AGREEMENT	09/22/2020





**LORA BAY PHASE 4
TOWN OF THE BLUE MOUNTAINS**

STORMWATER DRAINAGE PLAN

CROZIER
CONSULTING ENGINEERS

THE HARBOUREDGE BUILDING,
40 HURON STREET, SUITE 301,
COLLINGWOOD, ON L9Y 4R3
705 446-3510 T
705 446-3520 F
WWW.CFCROZIER.CA
INFO@CFCROZIER.CA

Drawn By: M.V.R. Design By: M.V.R. Project: 469-3061
Check By: A.S. Check By: K.M. Scale: 1:1000 Drawing: C103

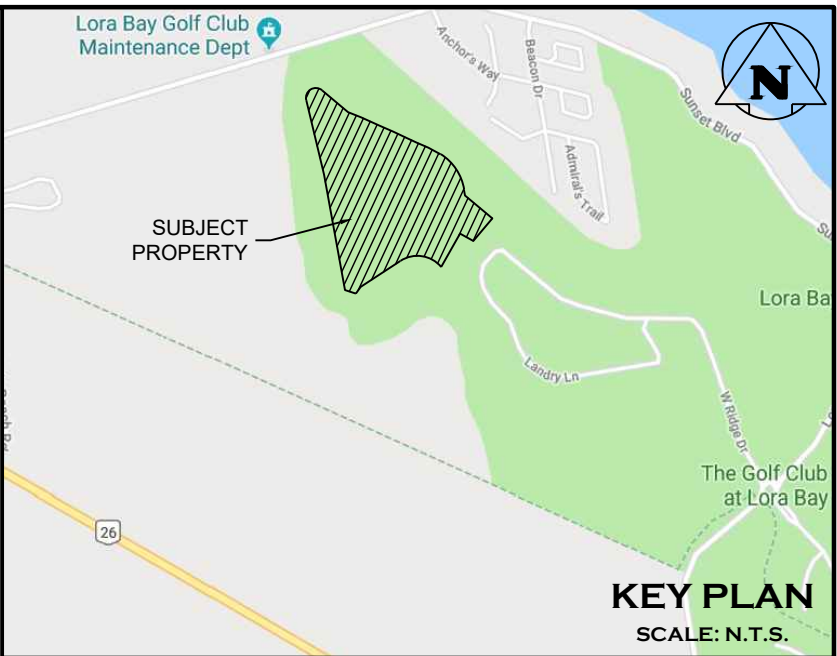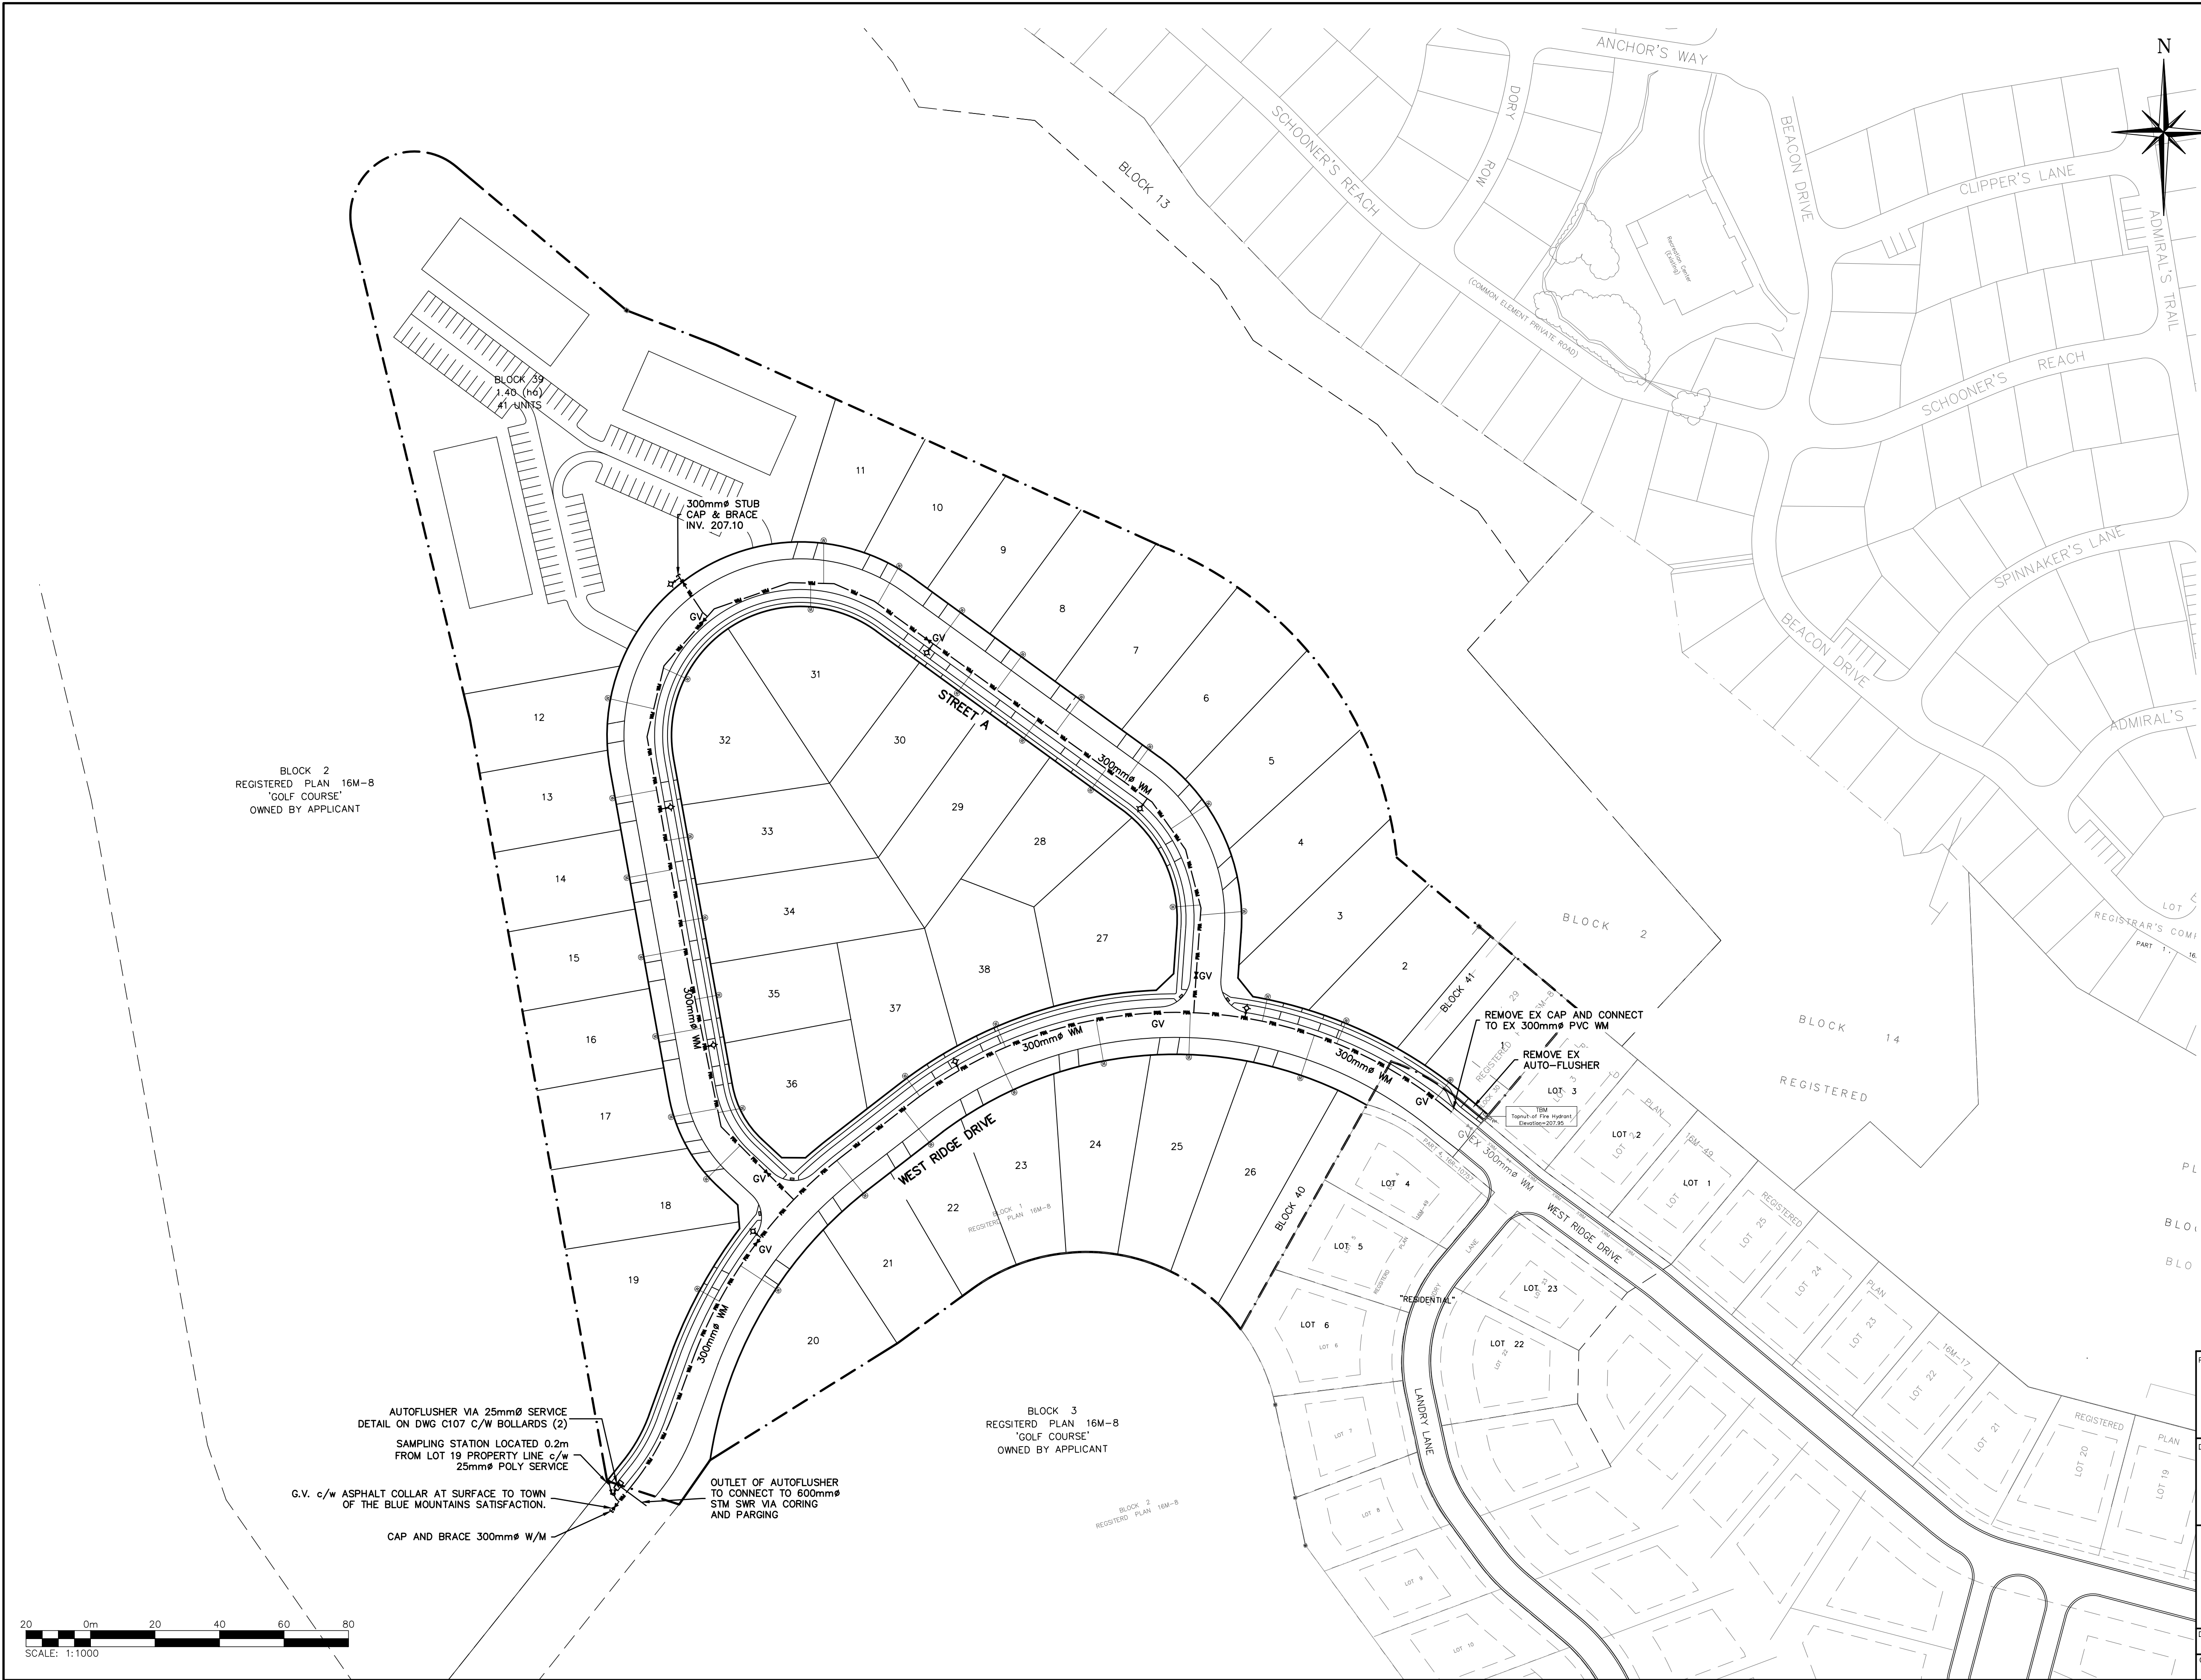

Town of Blue Mountains
Planning and Development Services
Accepted For Construction

AFC Drawings are only valid as part and upon execution of a
Development Agreement

signature

23

date

2020

1. THIS DRAWING IS THE EXCLUSIVE PROPERTY OF C.F. CROZIER & ASSOCIATES INC. AND THE REPRODUCTION OF ANY PART WITHOUT PRIOR WRITTEN CONSENT OF THIS OFFICE IS STRICTLY PROHIBITED.	
2. THE CONTRACTOR SHALL VERIFY ALL DIMENSIONS, LEVELS, AND DATUMS ON SITE AND REPORT ANY DISCREPANCIES OR OMISSIONS TO THIS OFFICE PRIOR TO CONSTRUCTION.	
3. THIS DRAWING IS TO BE READ AND UNDERSTOOD IN CONJUNCTION WITH ALL OTHER PLANS AND DOCUMENTS APPLICABLE TO THIS PROJECT.	
4. DO NOT SCALE THE DRAWINGS.	
5. ALL EXISTING UNDERGROUND UTILITIES TO BE VERIFIED IN THE FIELD BY THE CONTRACTOR PRIOR TO CONSTRUCTION.	
TEMPORARY BENCHMARKS	
TBM#1 - TOP NUT OF FIRE HYDRANT ADJACENT TO EXISTING LOT #3	
N - 10,641.63	
E - 9,598.90	
Z - 207.95	
No.	ISSUE
2	ISSUED FOR 2ND SUBMISSION
3	ISSUED FOR TENDER
4	ISSUED FOR MECP ECA APPLICATION
5	ISSUED FOR MATERIAL ORDERING
6	ISSUED FOR PRE-SERVICING
7	ISSUED FOR PRE-SERVICING
8	ISSUED FOR SUBDIVISION AGREEMENT
9	REISSUED FOR SUBDIVISION AGREEMENT
DATE: MM/DD/YYYY	
01/31/2020	
02/06/2020	
02/28/2020	
04/15/2020	
04/30/2020	
06/03/2020	
08/21/2020	
09/22/2020	



Project

LORA BAY PHASE 4
TOWN OF THE BLUE MOUNTAINS

Drawing

WATER DISTRIBUTION PLAN

CROZIER
CONSULTING ENGINEERS

THE HARBOUREDGE BUILDING,
40 HURON STREET, SUITE 301,
COLLINGWOOD, ON L9Y 4R3
705 446-3510 T
705 446-3520 F
INFO@CFRCROZIER.CA

Drawn By
M.V.R.



Design By
M.V.R.

Project
469-3061

Check By
A.S.

Scale
1:1000

Drawing
C104

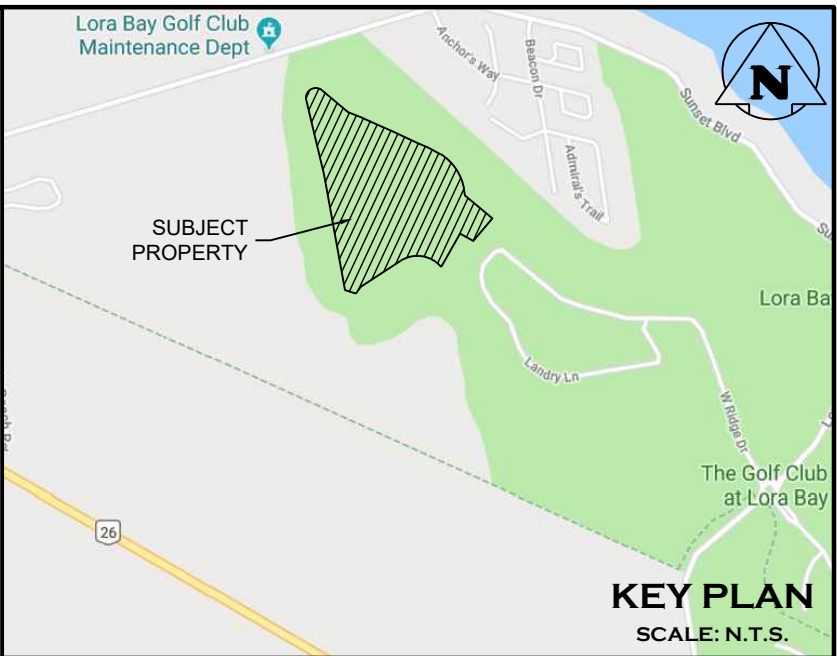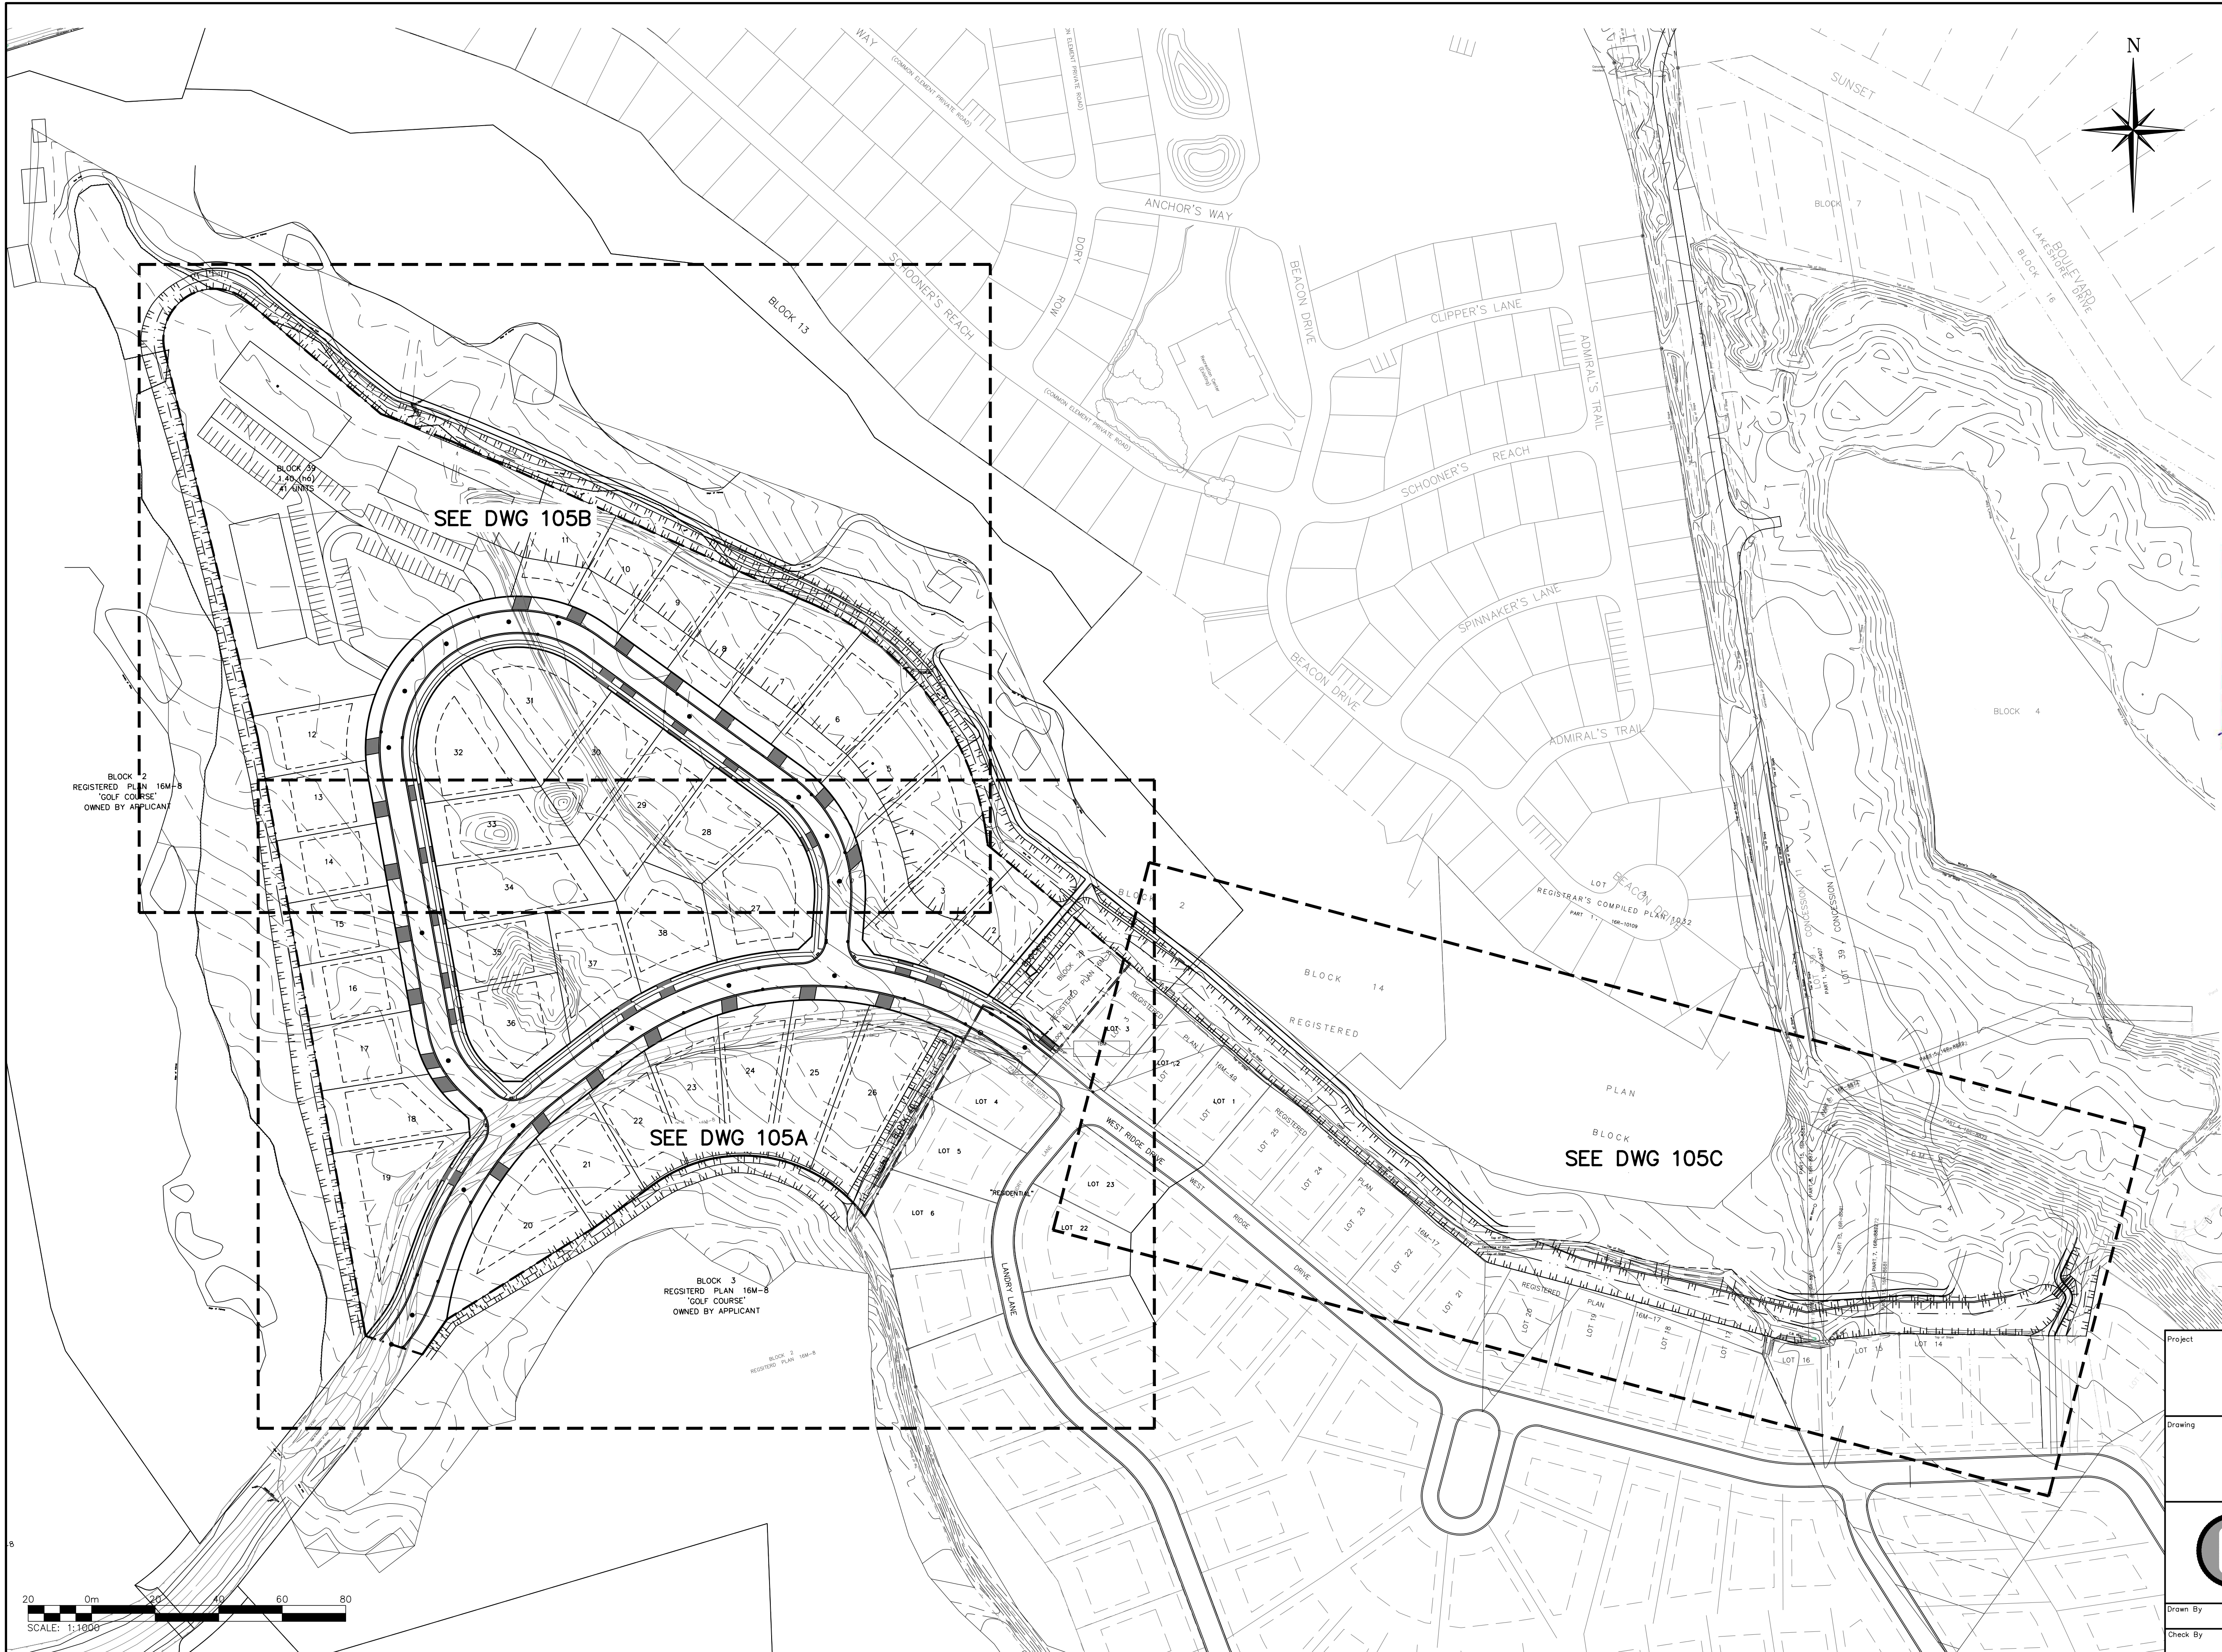

**Town of Blue Mountains
Planning and Development Services
Accepted For Construction**

AFC Drawings are only valid as part and upon execution of a
Development Agreement

Brian W. [Signature]
signature date 23-Sept-2020

1. THIS DRAWING IS THE EXCLUSIVE PROPERTY OF C.F. CROZIER & ASSOCIATES INC. AND THE REPRODUCTION OF ANY PART WITHOUT PRIOR WRITTEN CONSENT OF THIS OFFICE IS STRICTLY PROHIBITED.
2. THE CONTRACTOR SHALL VERIFY ALL DIMENSIONS, LEVELS, AND DATUMS ON SITE AND REPORT ANY DISCREPANCIES OR OMISSIONS TO THIS OFFICE PRIOR TO CONSTRUCTION.
3. THIS DRAWING IS TO BE READ AND UNDERSTOOD IN CONJUNCTION WITH ALL OTHER PLANS AND DOCUMENTS APPLICABLE TO THIS PROJECT.
4. DO NOT SCALE THE DRAWINGS.
5. ALL EXISTING UNDERGROUND UTILITIES TO BE VERIFIED IN THE FIELD BY THE CONTRACTOR PRIOR TO CONSTRUCTION.

TEMPORARY BENCHMARKS

TBM#1 - TOP NUT OF FIRE HYDRANT ADJACENT TO EXISTING LOT #3
N = 10,641.63
E = 9,598.90
Z = 207.95

No.	ISSUE	DATE: MM/DD/YYYY
0	ISSUED FOR SUBDIVISION AGREEMENT	08/07/2020









Project
**LORA BAY PHASE 4
TOWN OF THE BLUE MOUNTAINS**

Drawing
GRADING INDEX PLAN

CROZIER
CONSULTING ENGINEERS

THE HARBOUREDGE BUILDING,
40 HURON STREET, SUITE 301,
COLLINGWOOD, ON L9Y 4R3
705 446-3510 T
705 446-3520 F
WWW.CFCROZIER.CA
INFO@CFCROZIER.CA

Drawn By	M.V.R.	Design By	M.V.R.	Project	469-3061
Check By	A.S.	Check By	K.M.	Scale	Custom
				Drawing	C105

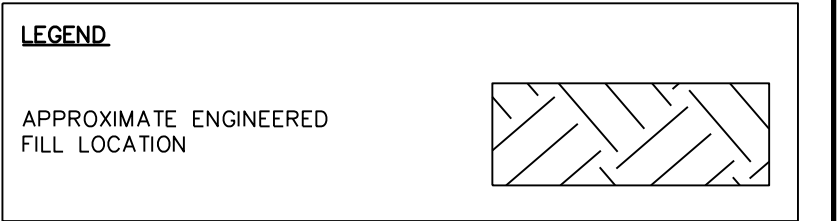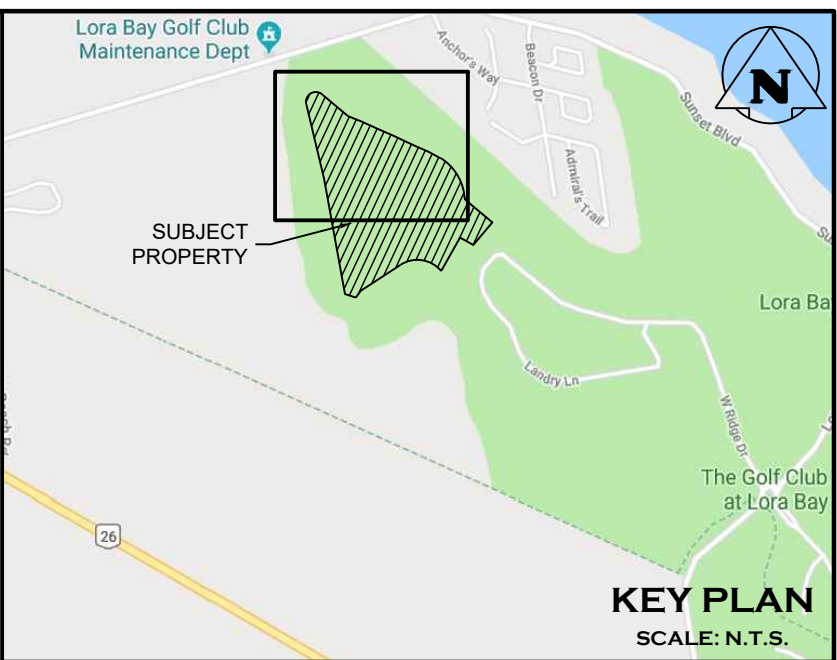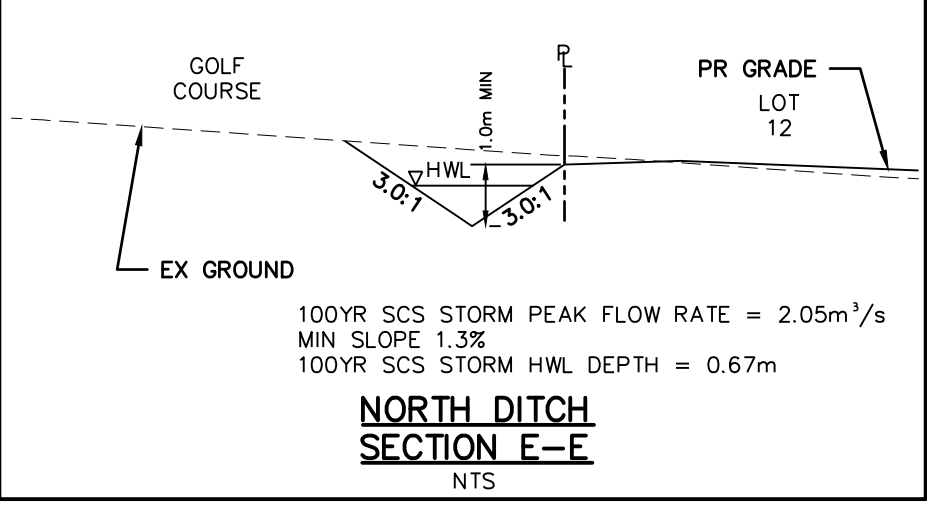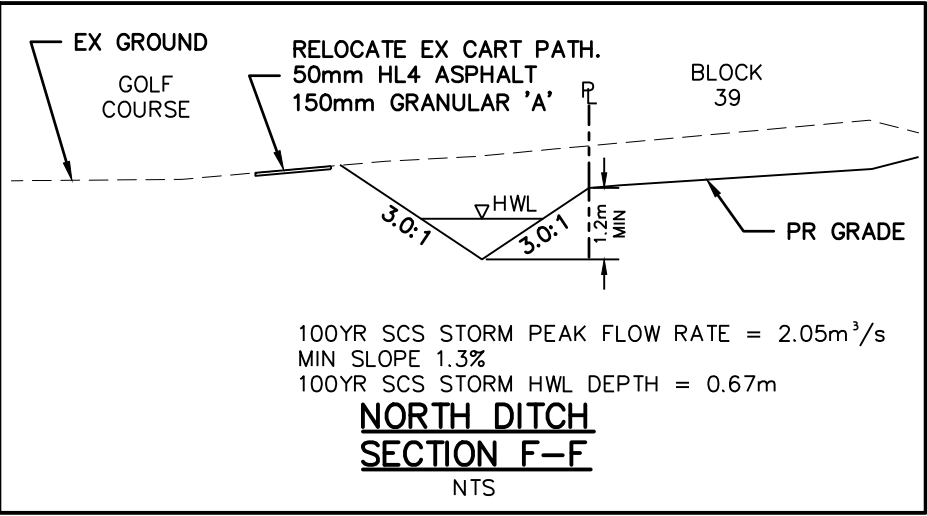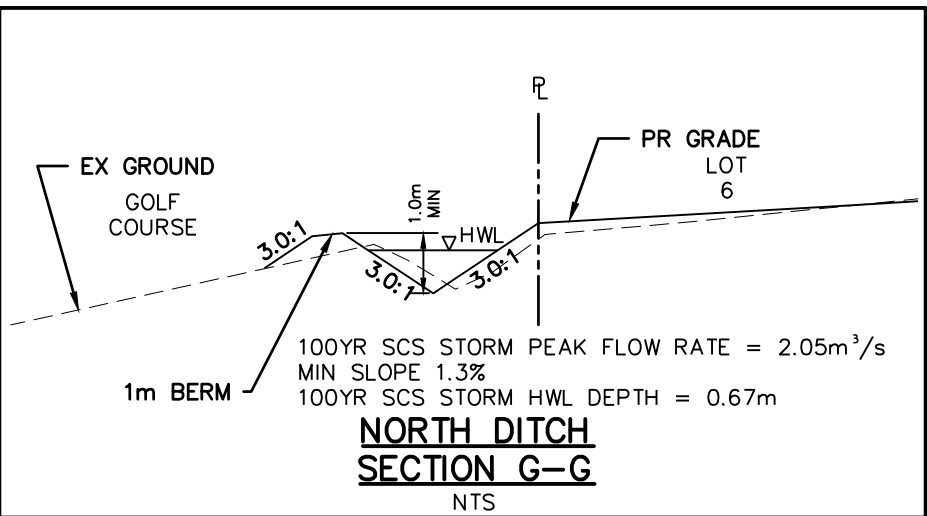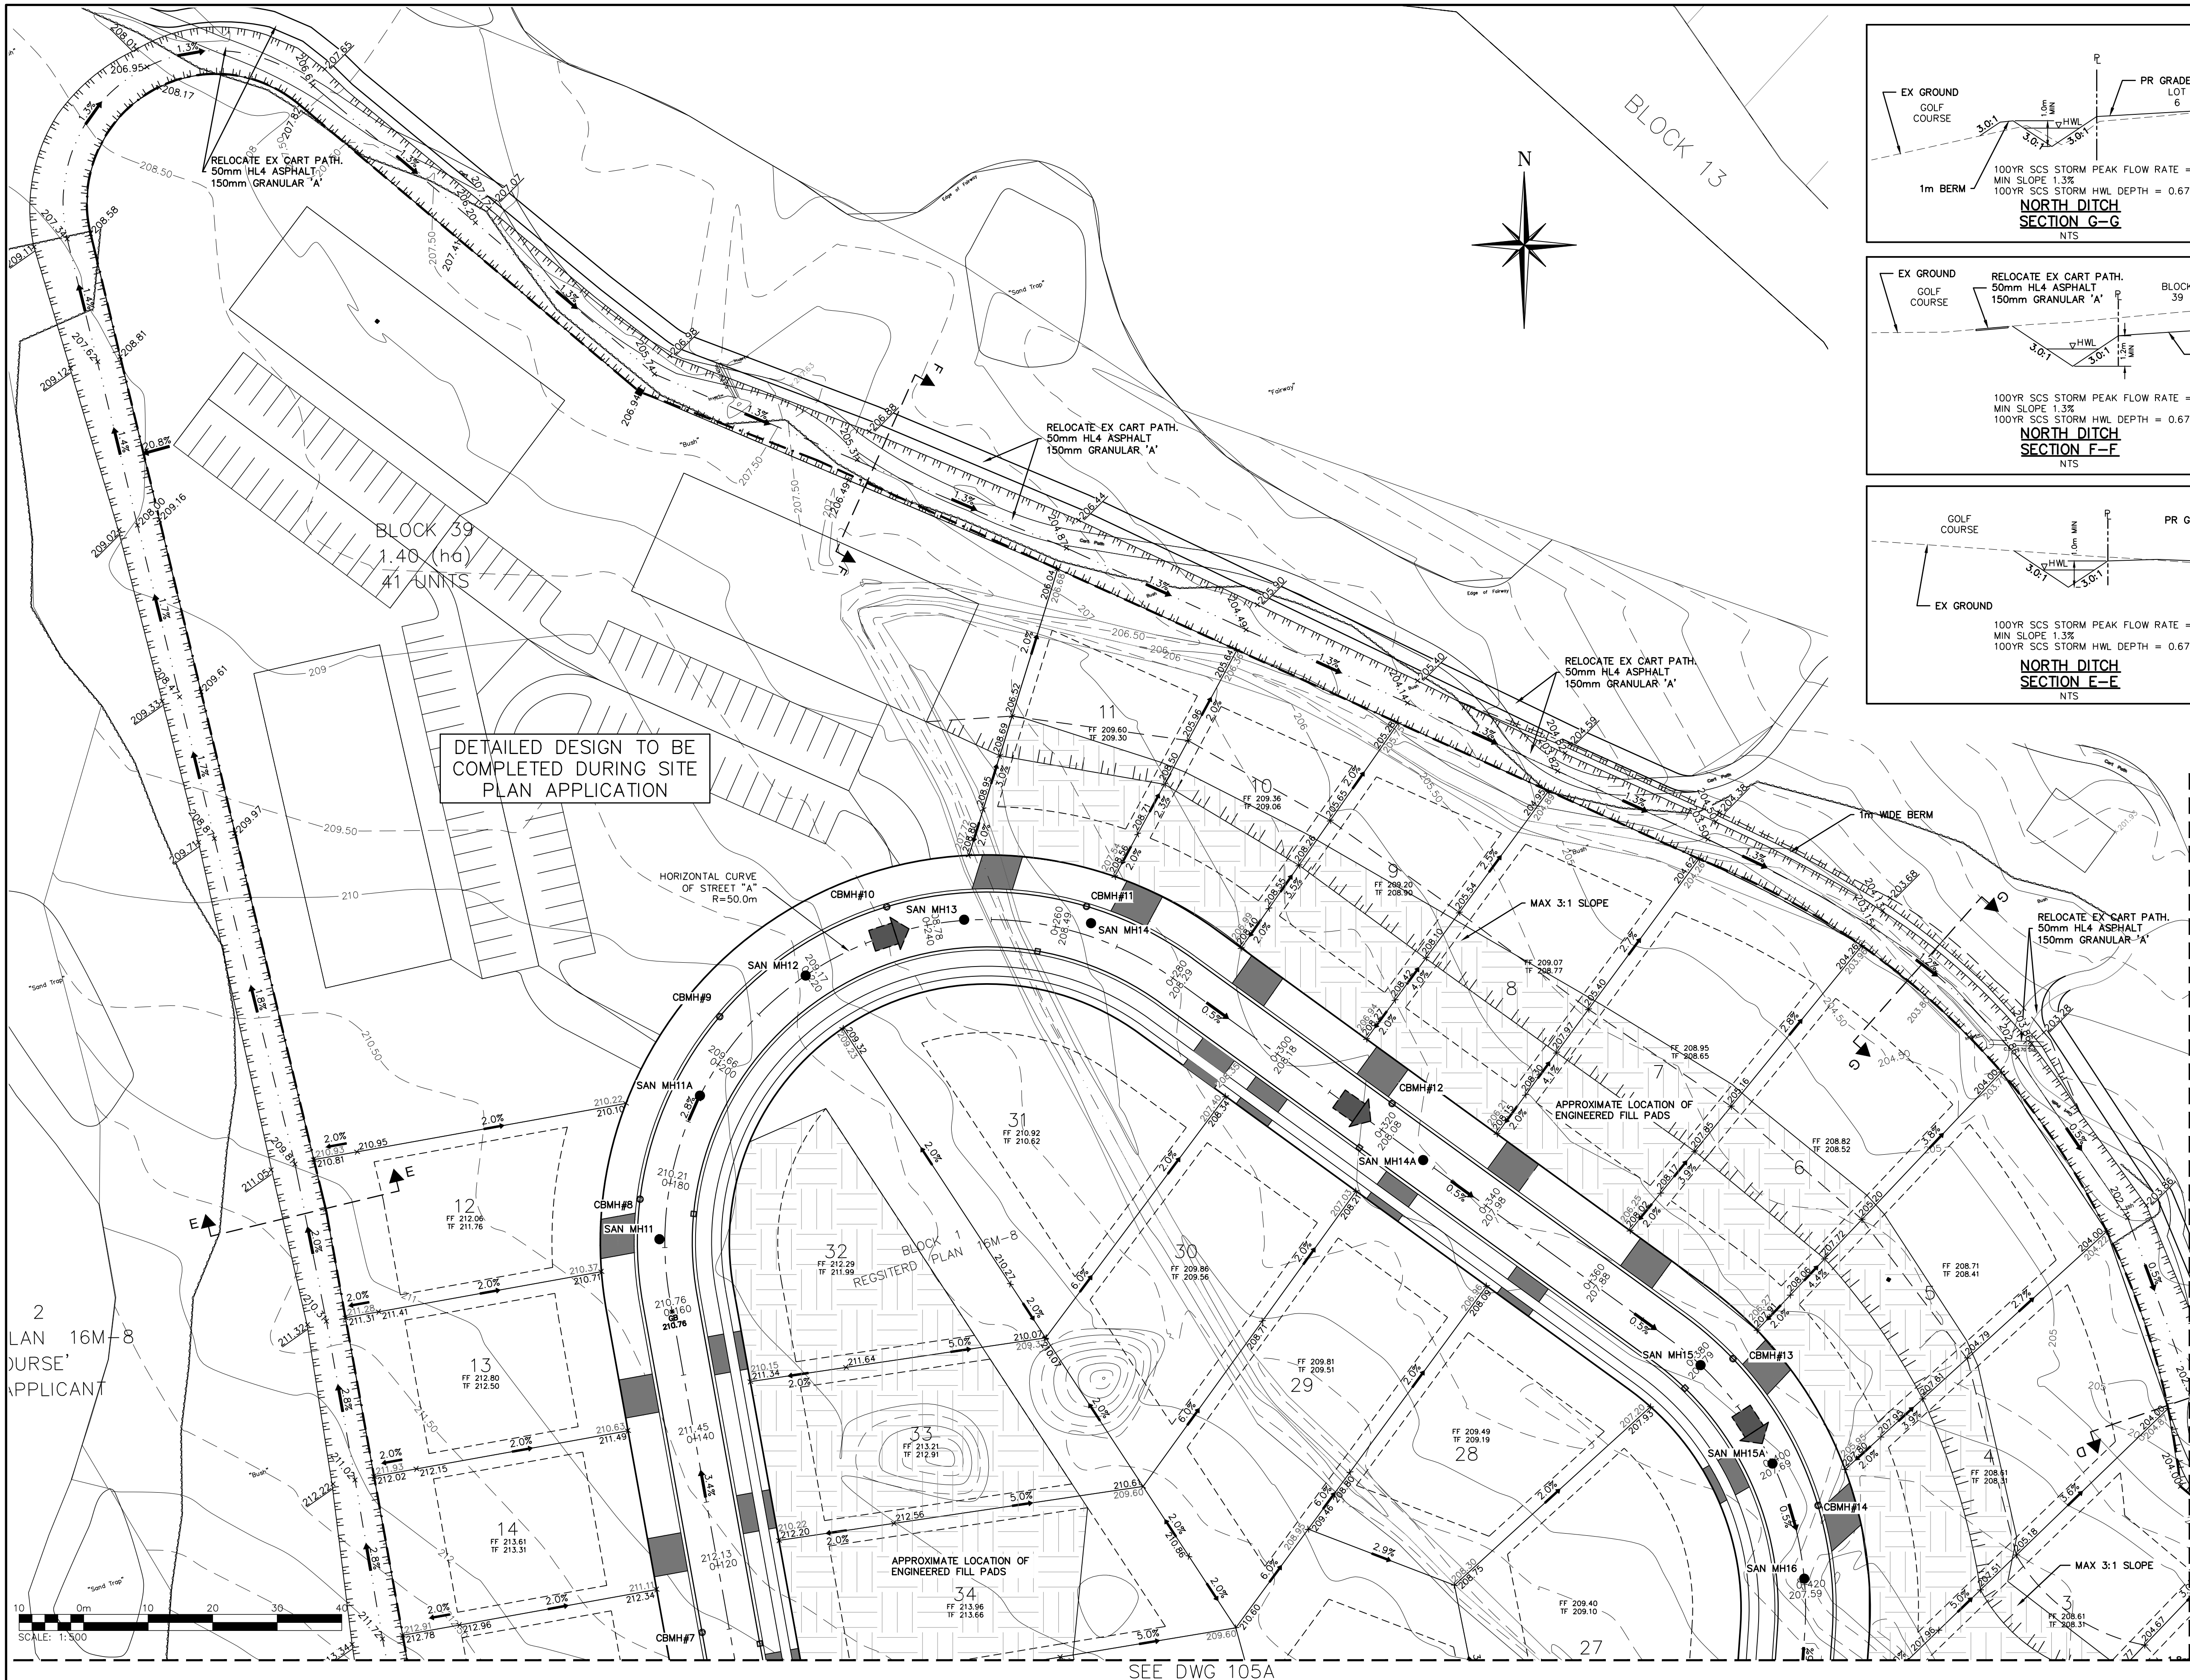

Town of Blue Mountains
Planning and Development Services
Accepted For Construction

AFC Drawings are only valid as part and upon execution of a Development Agreement

Barbara L. W. [Signature]
signature 23-SEP-2020

- THIS DRAWING IS THE EXCLUSIVE PROPERTY OF C.F. CROZIER & ASSOCIATES INC. AND THE REPRODUCTION OF ANY PART WITHOUT PRIOR WRITTEN CONSENT OF THIS OFFICE IS STRICTLY PROHIBITED.
- THE CONTRACTOR SHALL VERIFY ALL DIMENSIONS, LEVELS, AND DATUMS ON SITE AND REPORT ANY DISCREPANCIES OR OMISSIONS TO THIS OFFICE PRIOR TO CONSTRUCTION.
- THIS DRAWING IS TO BE READ AND UNDERSTOOD IN CONJUNCTION WITH ALL OTHER PLANS AND DOCUMENTS APPLICABLE TO THIS PROJECT.
- DO NOT SCALE THE DRAWINGS.
- ALL EXISTING UNDERGROUND UTILITIES TO BE VERIFIED IN THE FIELD BY THE CONTRACTOR PRIOR TO CONSTRUCTION.

TEMPORARY BENCHMARKS	
TBM#1 - TOP NUT OF FIRE HYDRANT ADJACENT TO EXISTING LOT #3	
N - 10,641.63	
E - 9,598.90	
Z - 207.95	

No.	ISSUE	DATE: MM/DD/YYYY
2	ISSUED FOR 2ND SUBMISSION	01/31/2020
3	ISSUED FOR TENDER	02/06/2020
4	ISSUED FOR MECP ECA APPLICATION	02/28/2020
5	ISSUED FOR MATERIAL ORDERING	04/15/2020
6	ISSUED FOR PRE-SERVICING	04/30/2020
7	ISSUED FOR PRE-SERVICING	06/03/2020
8	ISSUED FOR SUBDIVISION AGREEMENT	08/21/2020
9	REISSUED FOR SUBDIVISION AGREEMENT	09/22/2020




Project
LORA BAY PHASE 4
TOWN OF THE BLUE MOUNTAINS

Drawing
GRADING PLAN NORTH

CROZIER
CONSULTING ENGINEERS

THE HARBOUREDGE BUILDING,
40 HURON STREET, SUITE 301,
COLLINGWOOD, ON L9Y 4R3
705 446-3510 T
705 446-3520 F
INFO@CFRCROZIER.CA


Drawn By	M.V.R.	Design By	M.V.R.	Project	469-3061
Check By	A.S.	Check By	K.M.	Scale	1:500
				Drawing	C105B

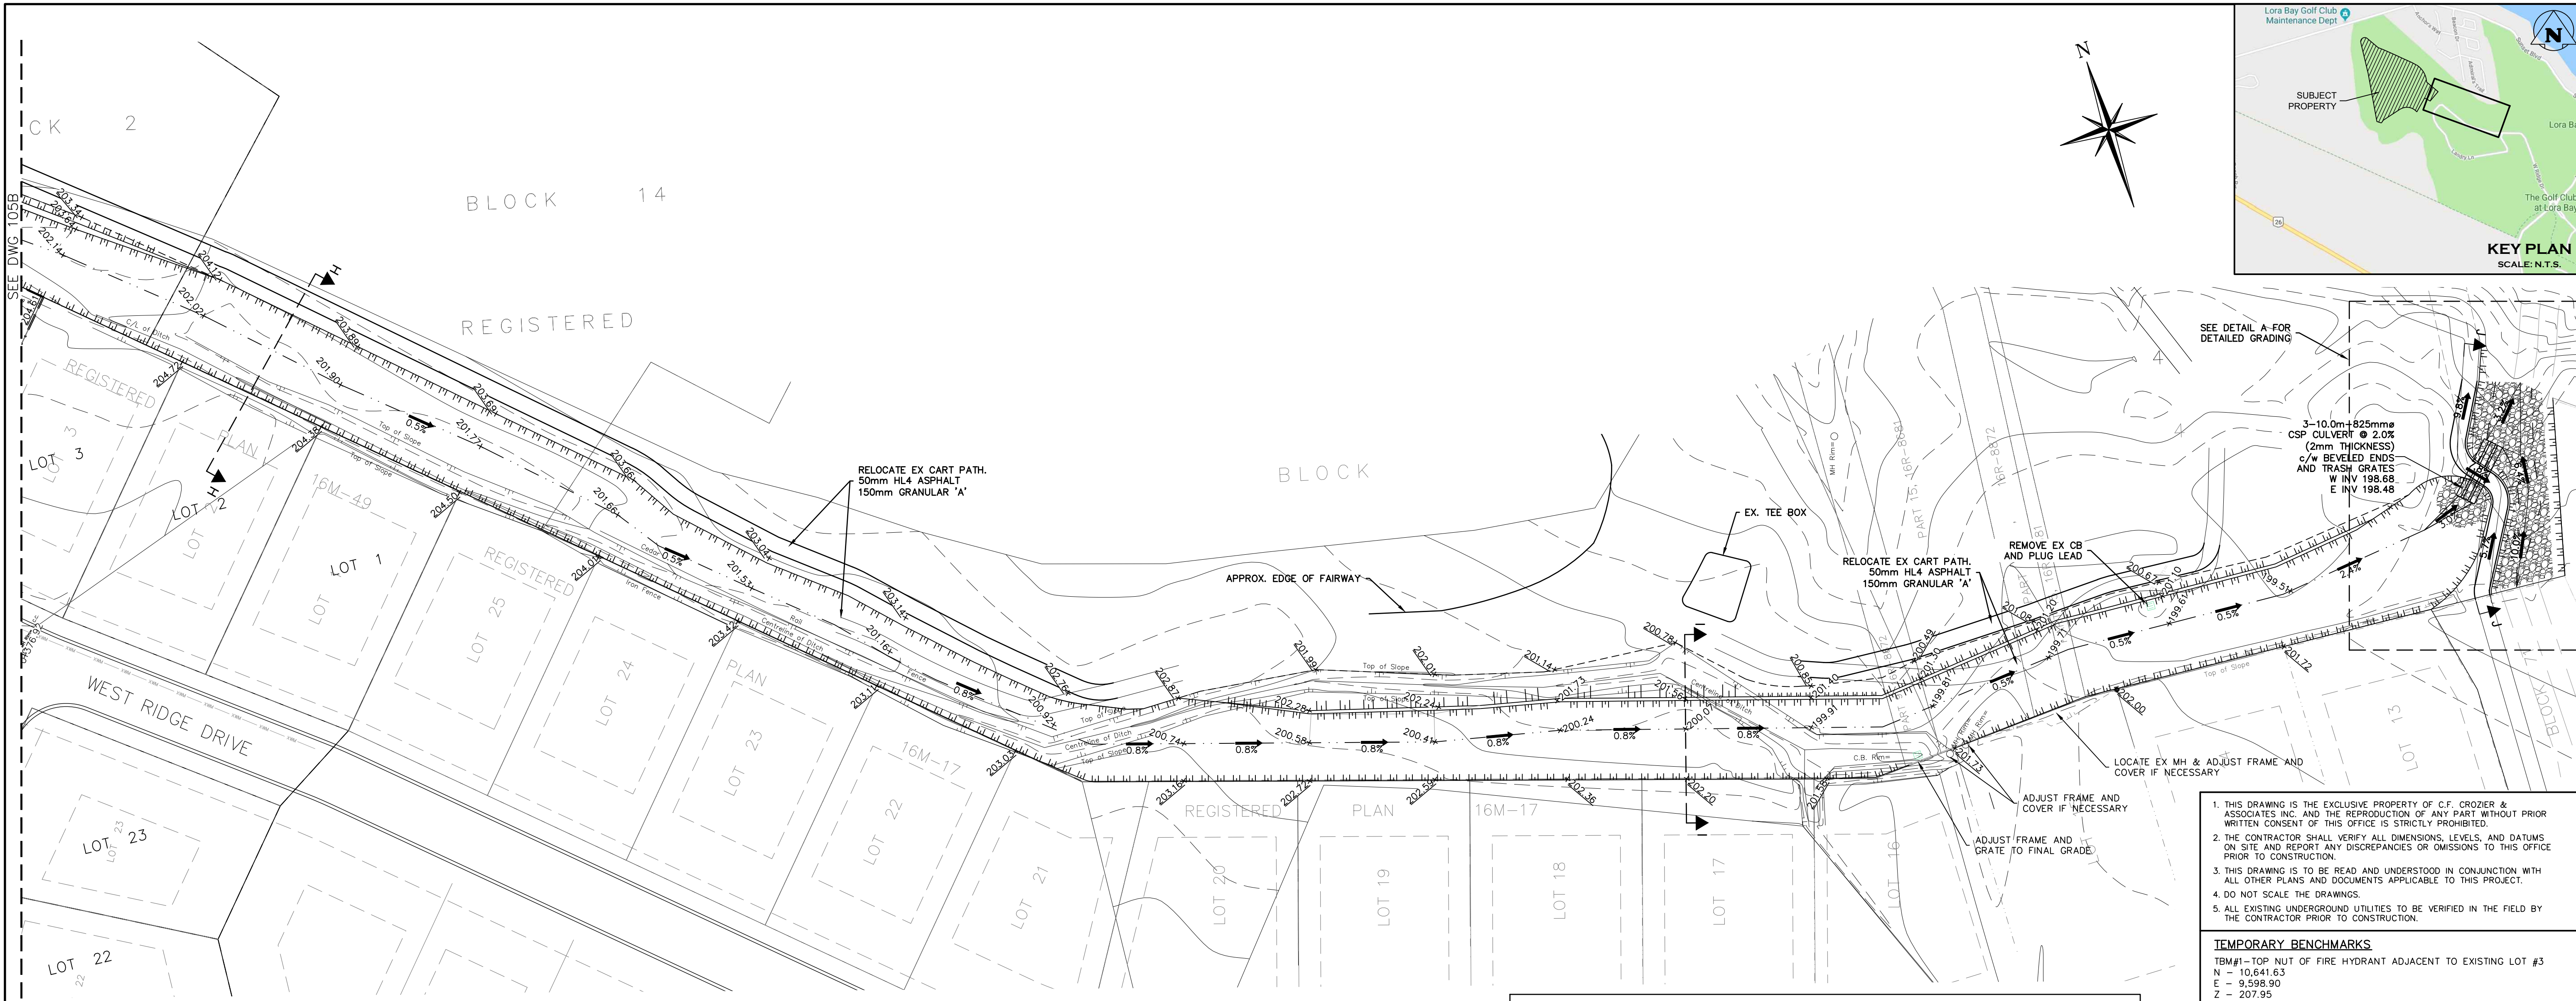

1. THIS DRAWING IS THE EXCLUSIVE PROPERTY OF C.F. CROZIER & ASSOCIATES INC. AND THE REPRODUCTION OF ANY PART WITHOUT PRIOR WRITTEN CONSENT OF THIS OFFICE IS STRICTLY PROHIBITED.
2. THE CONTRACTOR SHALL VERIFY ALL DIMENSIONS, LEVELS, AND DATUMS ON SITE AND REPORT ANY DISCREPANCIES OR OMISSIONS TO THIS OFFICE PRIOR TO CONSTRUCTION.
3. THIS DRAWING IS TO BE READ AND UNDERSTOOD IN CONJUNCTION WITH ALL OTHER PLANS AND DOCUMENTS APPLICABLE TO THIS PROJECT.
4. DO NOT SCALE THE DRAWINGS.
5. ALL EXISTING UNDERGROUND UTILITIES TO BE VERIFIED IN THE FIELD BY THE CONTRACTOR PRIOR TO CONSTRUCTION.

TEMPORARY BENCHMARKS		
TBM#1 - TOP NUT OF FIRE HYDRANT ADJACENT TO EXISTING LOT #3		
N	-	10,641.63
E	-	9,598.90
Z	-	207.95

No.	ISSUE	DATE: MM/DD/YYYY
2	ISSUED FOR 2ND SUBMISSION	01/31/2020
3	ISSUED FOR TENDER	02/06/2020
4	ISSUED FOR MECP ECA APPLICATION	02/28/2020
5	ISSUED FOR MATERIAL ORDERING	04/15/2020
6	ISSUED FOR PRE-SERVICING	04/30/2020
7	ISSUED FOR PRE-SERVICING	06/03/2020
8	ISSUED FOR SUBDIVISION AGREEMENT	08/21/2020
9	REISSUED FOR SUBDIVISION AGREEMENT	09/22/2020

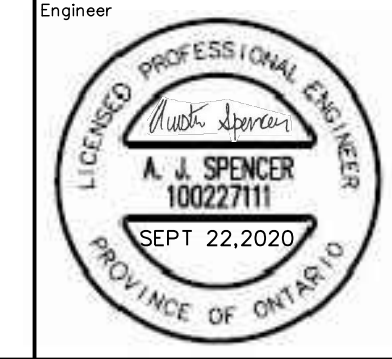




Project
**LORA BAY PHASE 4
TOWN OF THE BLUE MOUNTAINS**

Drawing
GRADING PLAN DITCH TO POND



THE HARBOUREDGE BUILDING,
40 HURON STREET, SUITE 301,
COLLINGWOOD, ON L9Y 4R3
705 446-3510 T
705 446-3520 F
WWW.CROZIER.CA
INFO@CROZIER.CA


Drawn By	M.V.R.	Design By	M.V.R.	Project	469-3061
Check By	A.S.	Check By	K.M.	Scale	1:500
				Drawing	C105C

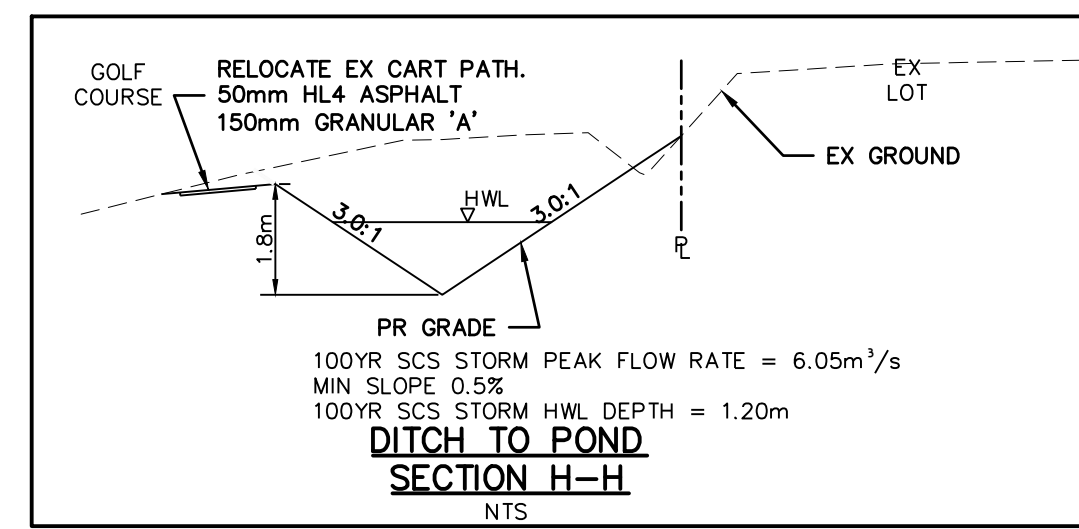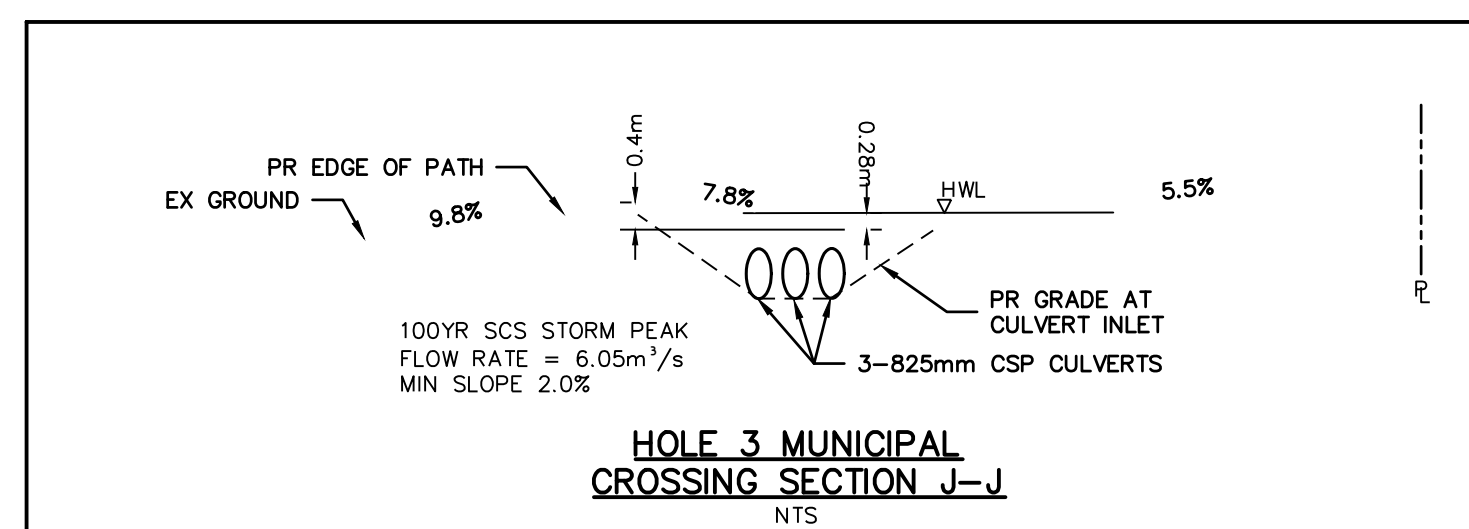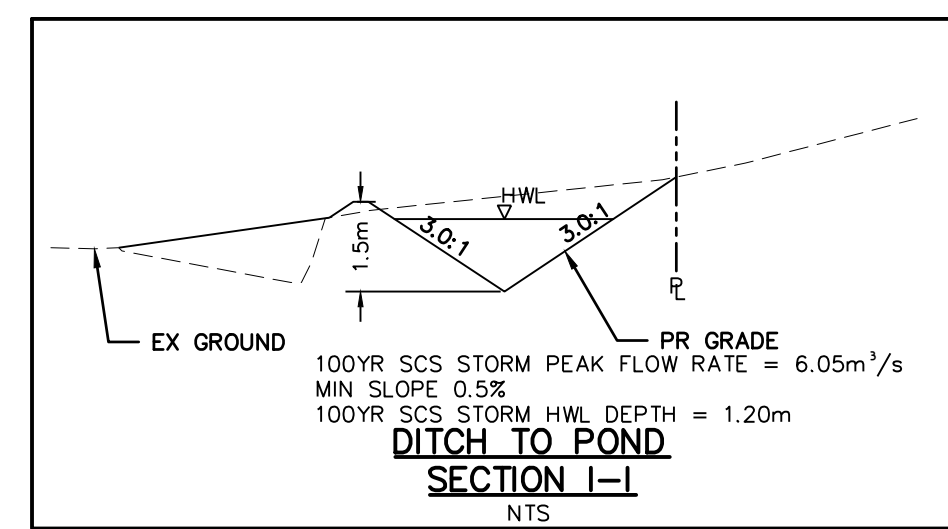


Town of Blue Mountains
Planning and Development Services
Accepted For Construction

AFC Drawings are only valid as part and upon execution of a
Development Agreement

Barbara W. [Signature]
signature
23-SEP-2020
date

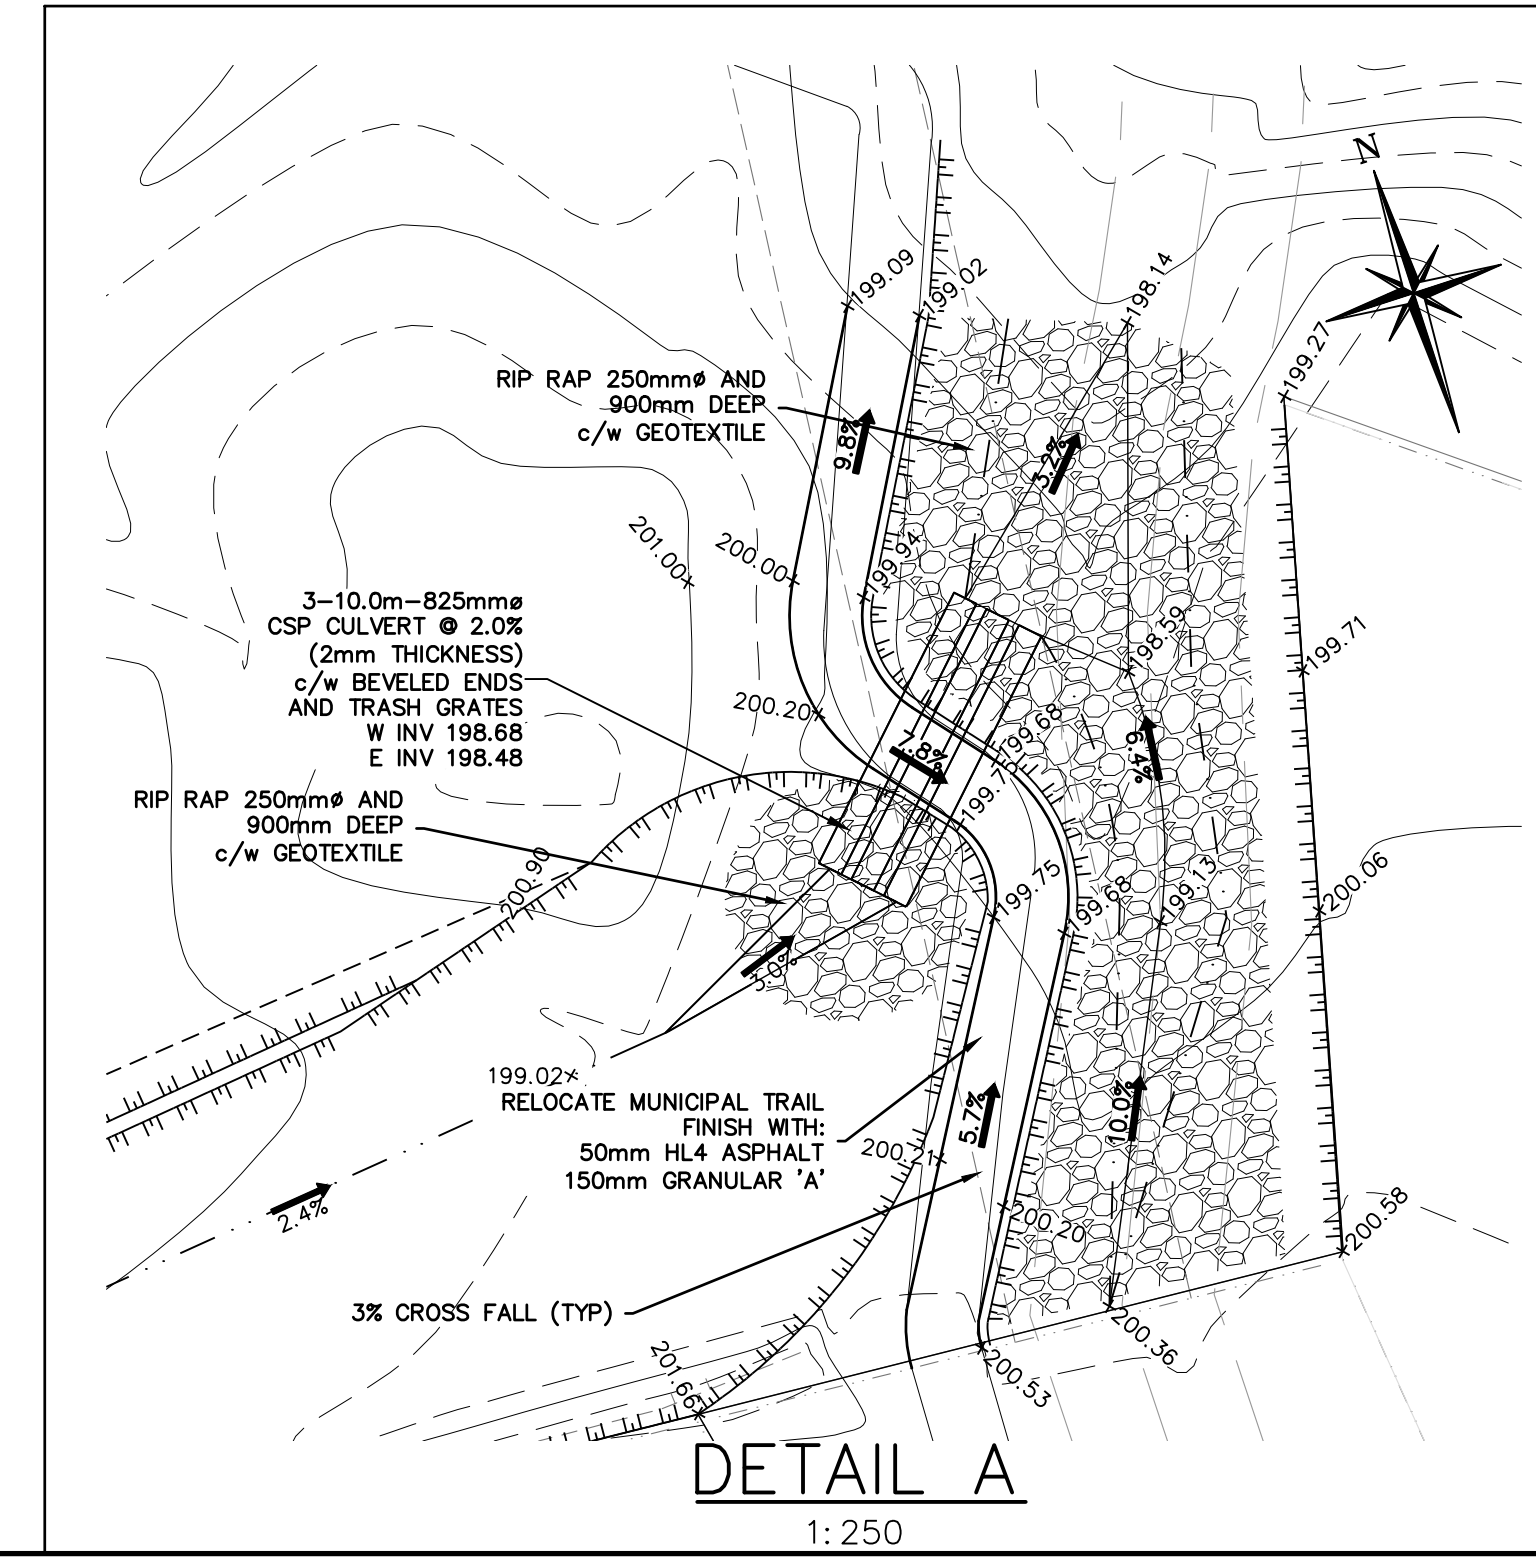

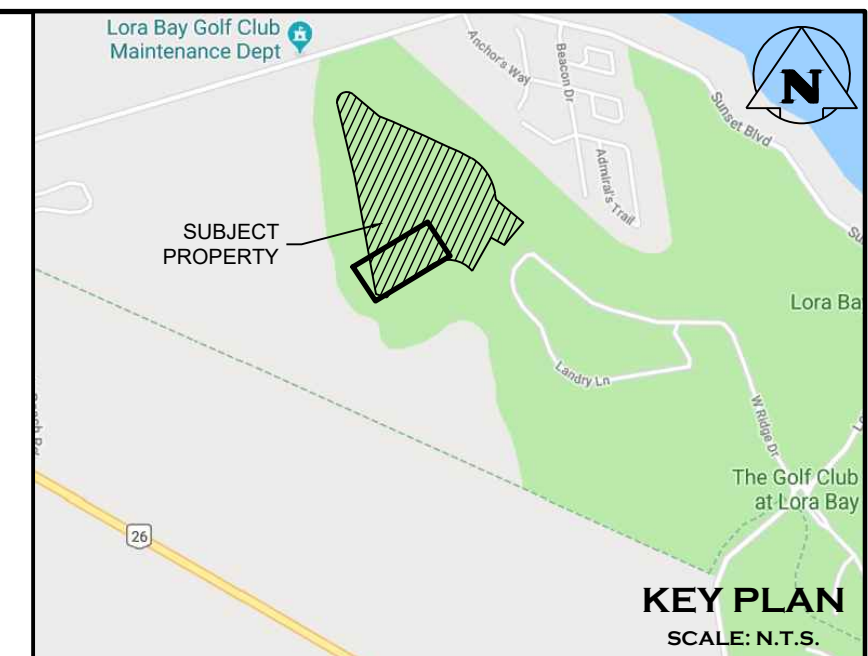


1. THIS DRAWING IS THE EXCLUSIVE PROPERTY OF C.F. CROZIER & ASSOCIATES INC. AND THE REPRODUCTION OF ANY PART WITHOUT PRIOR WRITTEN CONSENT OF THIS OFFICE IS STRICTLY PROHIBITED.
2. THE CONTRACTOR SHALL VERIFY ALL DIMENSIONS, LEVELS, AND DATUMS ON SITE AND REPORT ANY DISCREPANCIES OR OMISSIONS TO THIS OFFICE PRIOR TO CONSTRUCTION.
3. THIS DRAWING IS TO BE READ AND UNDERSTOOD IN CONJUNCTION WITH ALL OTHER PLANS AND DOCUMENTS APPLICABLE TO THIS PROJECT.
4. DO NOT SCALE THE DRAWINGS.
5. ALL EXISTING UNDERGROUND UTILITIES TO BE VERIFIED IN THE FIELD BY THE CONTRACTOR PRIOR TO CONSTRUCTION.

TEMPORARY BENCHMARKS

TBM #1 - TOP NUT OF FIRE HYDRANT ADJACENT TO EXISTING LOT #3
N - 10,641.63
E - 9,598.90
Z - 207.95

No.	ISSUE	DATE: MM/DD/YYYY
2	ISSUED FOR 2ND SUBMISSION	01/31/2020
3	ISSUED FOR TENDER	02/06/2020
4	ISSUED FOR MECP ECA APPLICATION	02/28/2020
5	ISSUED FOR MATERIAL ORDERING	04/15/2020
6	ISSUED FOR PRE-SERVICING	04/30/2020
7	ISSUED FOR PRE-SERVICING	06/03/2020
8	ISSUED FOR SUBDIVISION AGREEMENT	08/21/2020
9	REISSUED FOR SUBDIVISION AGREEMENT	09/22/2020

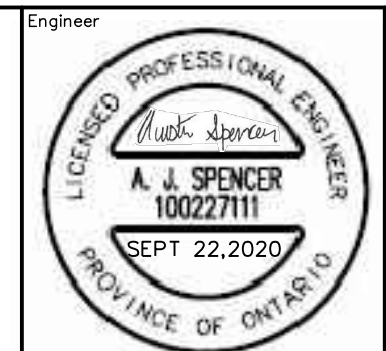

Project

LORA BAY PHASE 4
TOWN OF THE BLUE MOUNTAINS


Drawing

WEST RIDGE DRIVE - STA 0+000 TO
STA 0+180



THE HARBOUREDGE BUILDING,
40 HURON STREET, SUITE 301,
COLLINGWOOD, ON L9Y 4R3
705 446-3510 T
705 446-3520 F
WWW.CFCROZIER.CA
INFO@CFCROZIER.CA

Drawn By	M.V.R.	Design By	M.V.R.	Project	469-3061
Check By	A.S.	Check By	K.M.	Scale H-1:500 V-1:50	Drawing C106A

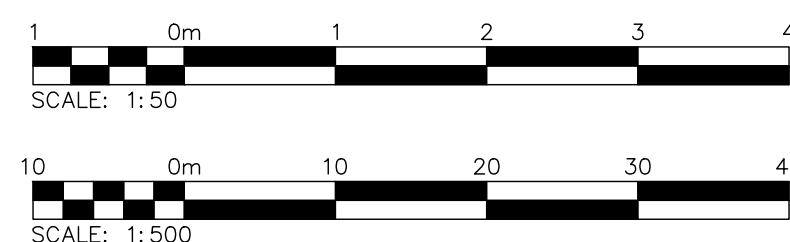



signature 23-204-2021 date

- TBM#1-TOP NUT OF FIRE HYDRANT ADJACENT TO EXISTING LOT #3
N - 10,641.63
E - 9,598.90
Z - 207.95


Engineer




Engineer



THE HARBOUREDGE BUILDING,
40 HURON STREET, SUITE 301,
COLLINGWOOD, ON L9Y 4R3
705 446-3510 T
705 446-3520 F
WWW.CFCROZIER.CA
INFO@CFCROZIER.CA

Drawn By	M. V.R.	Design By	M. V.R.	Project	469-3061
Check By	A.S.	Check By	K.M.	Scale H-1:500 V-1:50	Drawing C106B

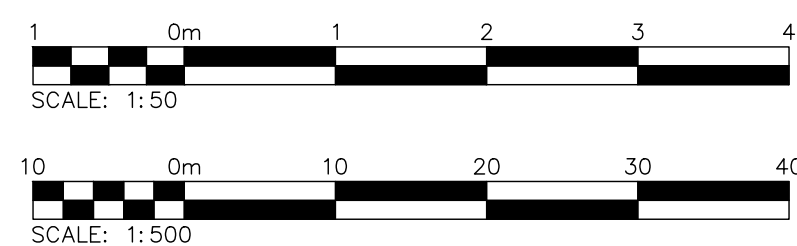

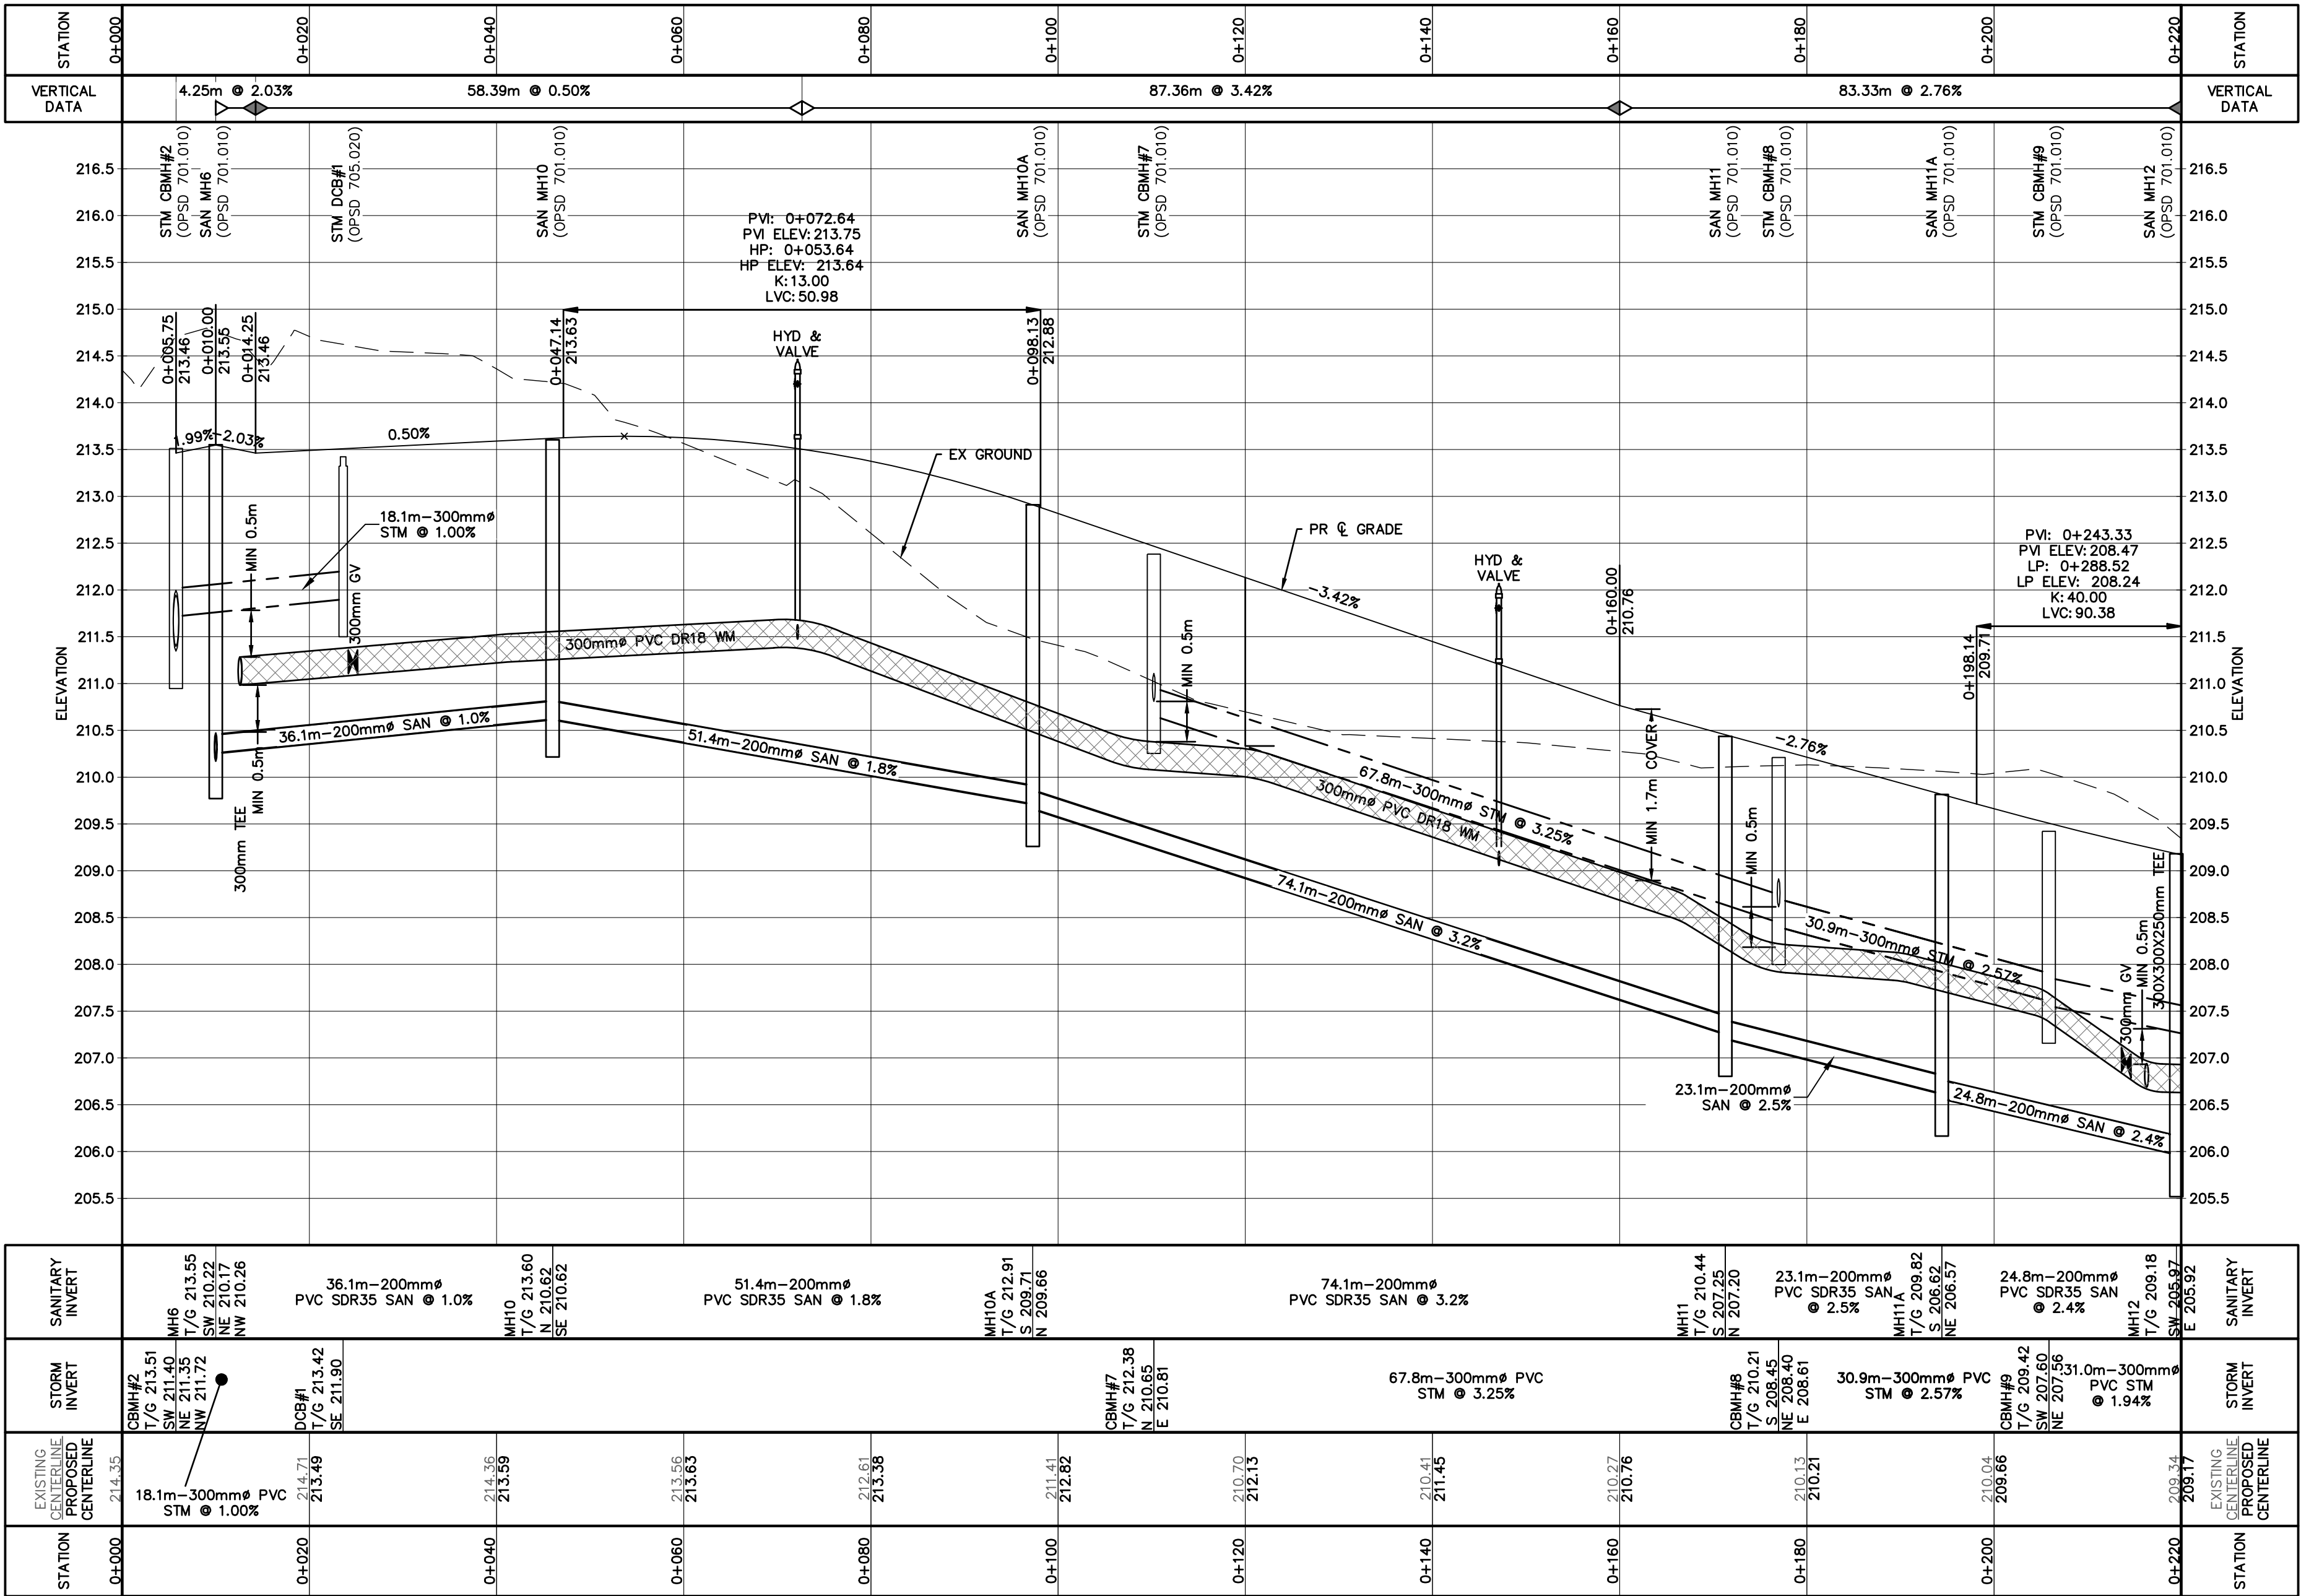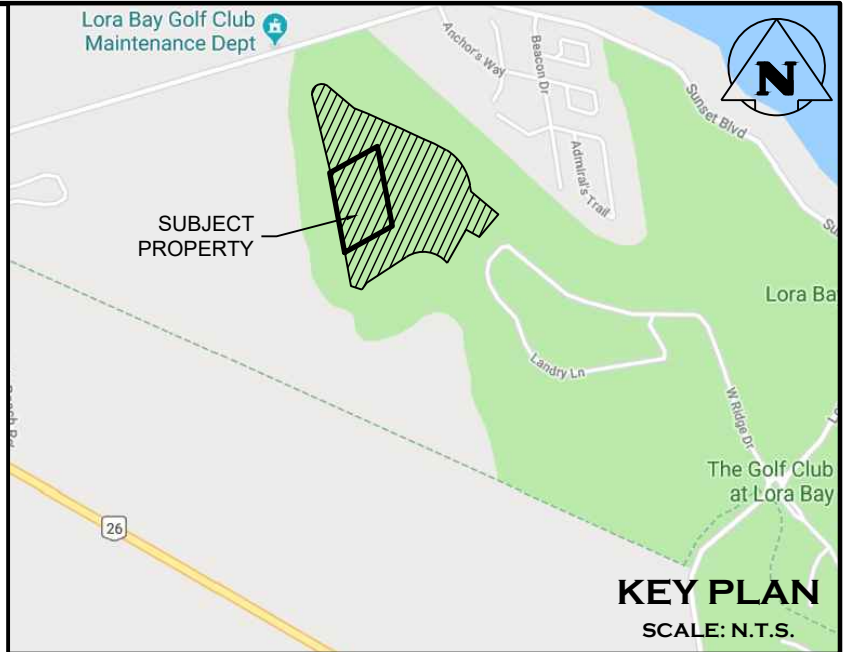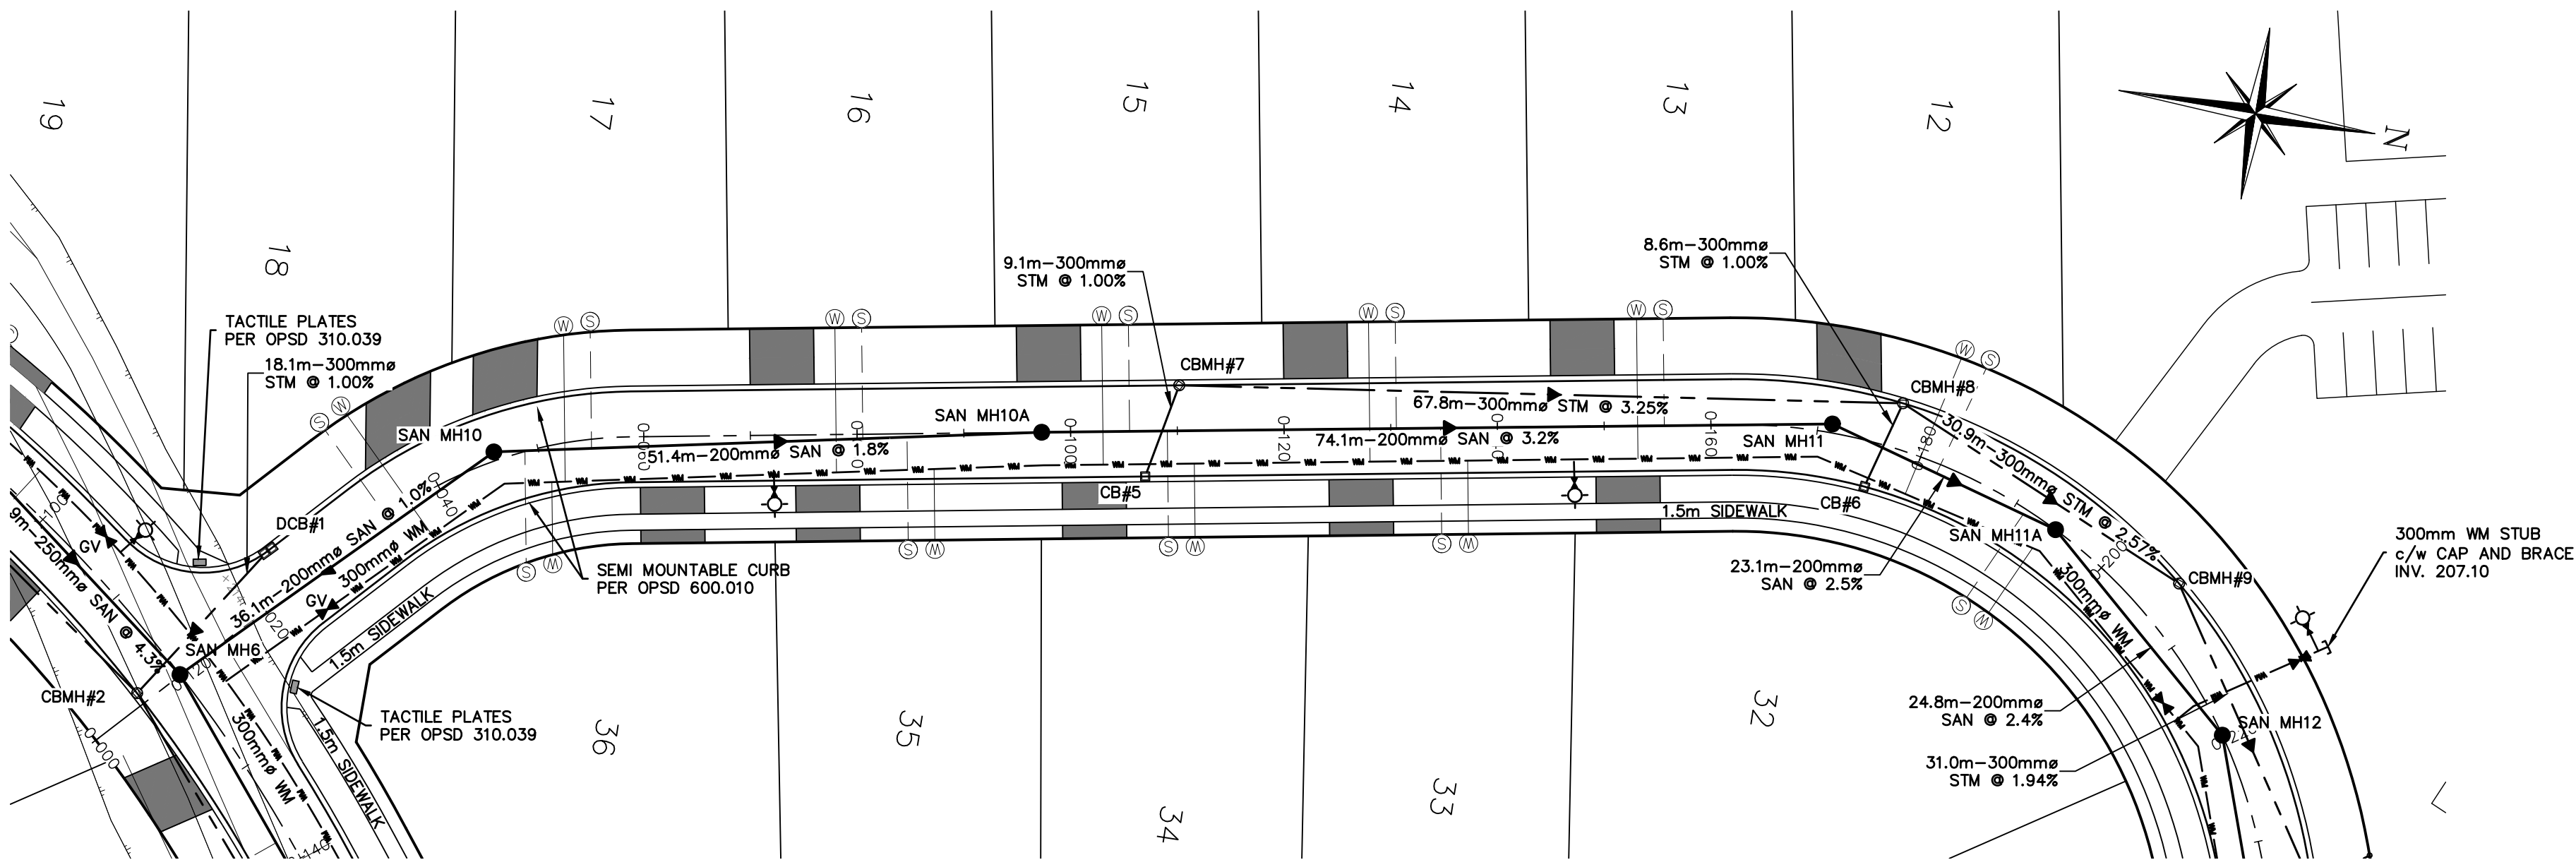

Town of Blue Mountains
Planning and Development Services
Accepted For Construction

AFC Drawings are only valid as part and upon execution of a
Development Agreement

Baron W. W. W.
signature
23-Sept-2020
date

- THIS DRAWING IS THE EXCLUSIVE PROPERTY OF C.F. CROZIER & ASSOCIATES INC. AND THE REPRODUCTION OF ANY PART WITHOUT PRIOR WRITTEN CONSENT OF THIS OFFICE IS STRICTLY PROHIBITED.
- THE CONTRACTOR SHALL VERIFY ALL DIMENSIONS, LEVELS, AND DATUMS ON SITE AND REPORT ANY DISCREPANCIES OR OMISSIONS TO THIS OFFICE PRIOR TO CONSTRUCTION.
- THIS DRAWING IS TO BE READ AND UNDERSTOOD IN CONJUNCTION WITH ALL OTHER PLANS AND DOCUMENTS APPLICABLE TO THIS PROJECT.
- DO NOT SCALE THE DRAWINGS.
- ALL EXISTING UNDERGROUND UTILITIES TO BE VERIFIED IN THE FIELD BY THE CONTRACTOR PRIOR TO CONSTRUCTION.

TEMPORARY BENCHMARKS

TBM#1 - TOP NUT OF FIRE HYDRANT ADJACENT TO EXISTING LOT #3
N = 10,641.63
E = 9,598.90
Z = 207.95

No.	ISSUE	DATE: MM/DD/YYYY
2	ISSUED FOR 2ND SUBMISSION	01/31/2020
3	ISSUED FOR TENDER	02/06/2020
4	ISSUED FOR MECP ECA APPLICATION	02/28/2020
5	ISSUED FOR MATERIAL ORDERING	04/15/2020
6	ISSUED FOR PRE-SERVICING	04/30/2020
7	ISSUED FOR PRE-SERVICING	06/03/2020
8	ISSUED FOR SUBDIVISION AGREEMENT	08/21/2020
9	REISSUED FOR SUBDIVISION AGREEMENT	09/22/2020






LORA BAY PHASE 4
TOWN OF THE BLUE MOUNTAINS

STREET A – STA 0+000 TO STA 0+220



THE HARBOUREDGE BUILDING,
40 HURON STREET, SUITE 301,
COLLINGWOOD, ON L9Y 4R3
705 446-3510 T
705 446-3520 F
WWW.CFCROZIER.CA
INFO@CFCROZIER.CA

Drawn By: M.V.R. Design By: M.V.R. Project: 469-3061
Check By: A.S. Check By: K.M. Scale: H=1:500 Drawing: C106C
V=1:50

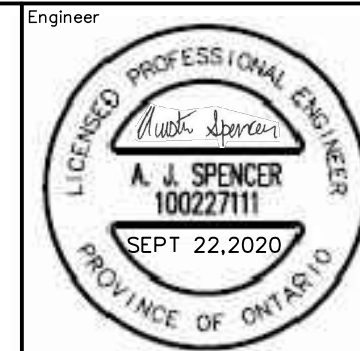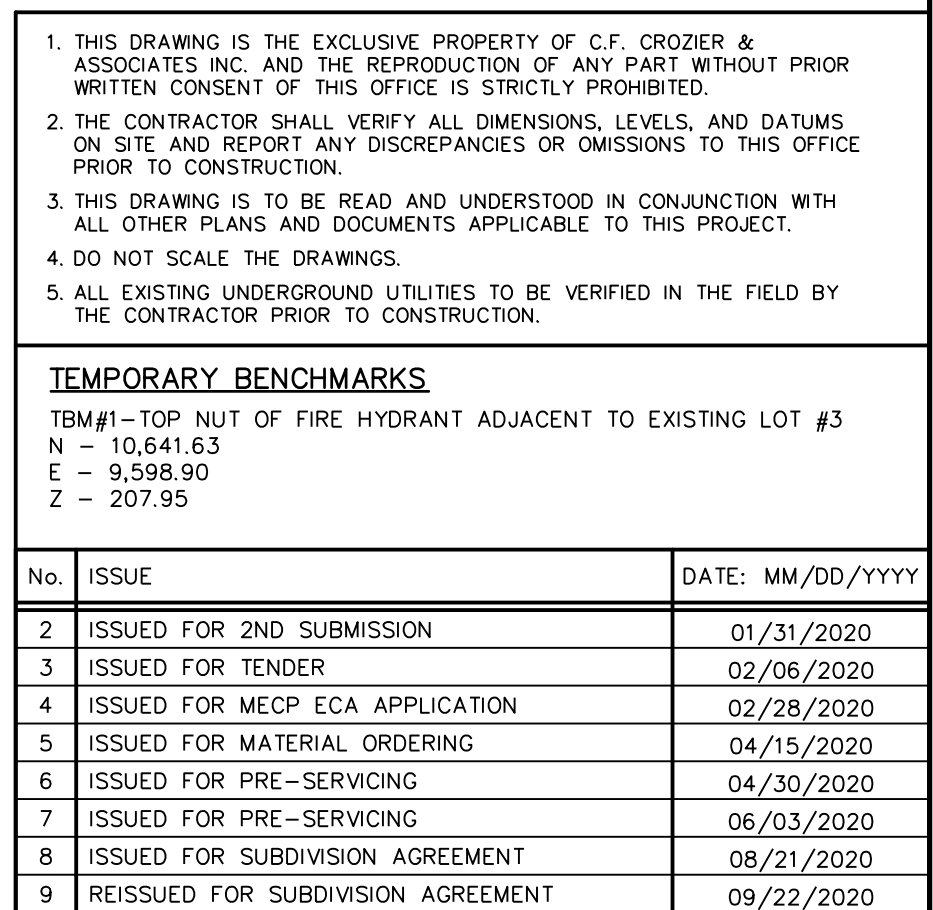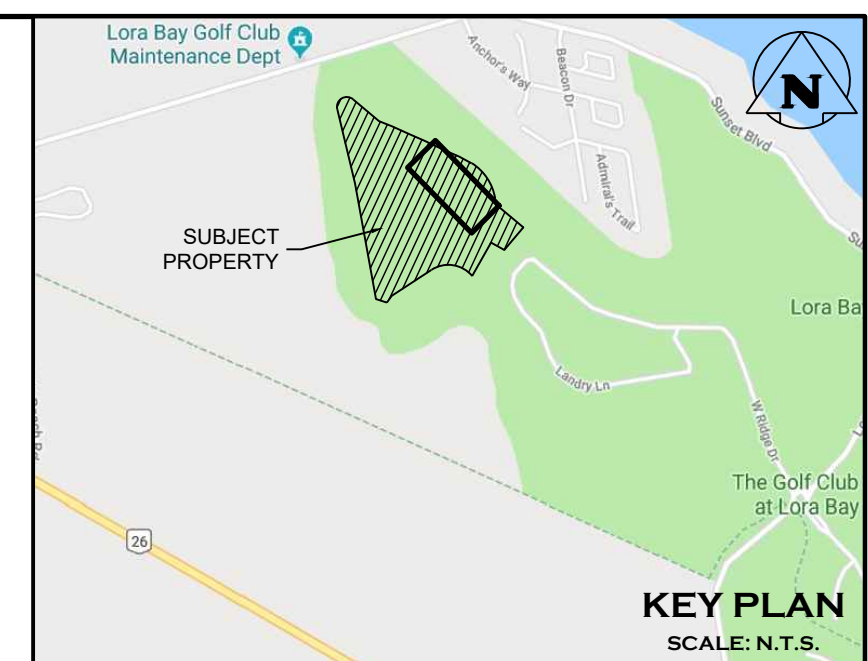

Project		LORA BAY PHASE 4 TOWN OF THE BLUE MOUNTAINS	
Drawing STREET A – STA 0+220 TO STA 0+460			
 CROZIER CONSULTING ENGINEERS		THE HARBOUREDGE BUILDING, 40 HURON STREET, SUITE 301, COLLINGWOOD, ON L9Y 4R3 705 446-3810 T 705 446-3520 F www.cfCrozier.ca info@cfCrozier.ca	
Drawn By	M.V.R.	Design By	M.V.R.
Check By	A.S.	Check By	K.M.
Scale H=1:500 V= 1:50		Project 469 – 3061	
		C106D	

CONSTRUCTION NOTES

- GENERAL
1. ALL EXISTING UNDERGROUND UTILITIES AND SERVICES TO BE VERIFIED IN THE FIELD BY THE CONTRACTOR PRIOR TO CONSTRUCTION.
 2. ANY SITE ILLUMINATION TO BE DIRECTED DOWNWARD AND INTERNAL TO SITE ONLY.
 3. DETAILS ON PROPOSED PLANTING, LANDSCAPE FEATURES, SITE TREATMENTS ARE PREPARED BY LANDSCAPE ARCHITECT.
 4. ROAD OCCUPANCY PERMIT REQUIRED PRIOR TO ANY WORKS COMPLETED WITHIN THE MUNICIPAL RIGHT OF WAY (ROW). CONTRACTOR IS RESPONSIBLE TO RETAIN PERMIT.
 5. ALL BOULEVARDS & DISTURBED AREAS ARE TO BE RESTORED TO EXISTING CONDITIONS OR BETTER, 200mm TOPSOIL & SEED UNLESS OTHERWISE NOTED.
 6. CLEAR STONE WRAPPED IN FILTER CLOTH CAN BE SUBSTITUTED FOR BEDDING MATERIAL IF APPROVED BY THE GEOTECHNICAL ENGINEER.
 7. ALL PROPERTY BARS TO BE PROTECTED DURING CONSTRUCTION. BARS ARE TO BE PLACED BY O.L.S. AT CONTRACTOR'S EXPENSE IF DAMAGED OR REMOVED.
 8. DEWATERING TO BE CARRIED OUT IN ACCORDANCE WITH OPSS-517 & 518 TO MAINTAIN ALL TRENCHES IN A DRY CONDITION. CONTRACTOR IS RESPONSIBLE FOR OBTAINING N.E.P. PERMIT IF REQUIRED.
 9. ALL RIP-RAP/GABION MATTRESSES TO BE PLACED UPON FILTER CLOTH.
 10. SIGNAGE TO BE INSTALLED PER TOWN STANDARDS. STREET SIGNS AND STOP SIGNS TO BE INSTALLED ON SEPARATE POSTS.








- ROADS
1. ALL EXCAVATION SHALL CONFORM TO THE CURRENT ONTARIO PROVINCIAL SPECIFICATION FOR GRADING OPSS 206.
 2. THE DEVELOPER SHALL RETAIN A QUALIFIED SOILS CONSULTANT TO CARRY OUT COMPACTION TESTS ON THE COMPLETED SUBGRADE AND SUBSEQUENT LIFTS OF GRANULAR BASE MATERIAL BEFORE PLACEMENT OF NEXT GRANULAR OR ASPHALT LIFT.
 3. ALL VEGETATION, BOULDERS OVER 150mm ϕ , TOPSOIL AND ORGANIC OR FROST-SUSCEPTIBLE MATERIALS, SHALL BE REMOVED FROM THE ROAD BASE TO A DEPTH OF AT LEAST 1.20m BELOW FINISHED GRADE AND REPLACED WITH SUITABLE MATERIAL.
 4. ALL UNSUITABLE EXCAVATED MATERIAL SHALL BE REMOVED FROM THE ENTIRE ROAD CORRIDOR AND DEPOSITED OFF THE SITE TO A DISPOSAL AREA APPROVED BY THE CONTRACT ADMINISTRATOR.
 5. THE SUB-GRADE SHALL BE SHAPED TO CONFORM TO THE REQUIRED LONGITUDINAL GRADE AND CROSS-SECTION AND SHALL HAVE A CROSSFALL OF 3% FROM THE CENTRELINE OF ROADWAY TO 0.5m FROM BACK OF CURB.
 6. NATIVE SUB-GRADE TO BE GRADED, COMPACTED AND PROOF-ROLLED PRIOR TO PLACEMENT OF GRANULARS. COMPACTION TO BE MINIMUM 98% STANDARD PROCTOR MAXIMUM DRY DENSITY (SPMD). ALL IDENTIFIED SOFT AND WEAK SPOTS SHALL BE EXCAVATED AND BACKFILLED WITH A SUITABLE GRANULAR BASE MATERIAL. PROOF-ROLL TO BE OBSERVED AND ACCEPTED BY THE MUNICIPALITY AND GEOTECHNICAL ENGINEER PRIOR TO FIRST LIFT OF GRANULAR MATERIAL.
 7. MUNICIPALITY TO BE NOTIFIED OF GRANULAR 'B' PROOF ROLL AND GIVEN THE OPTION TO ATTEND.
 8. THE GRANULAR BASE SHALL BE LAID ON DRY, SMOOTH, PROPERLY GRADED SUB-GRADE, AND SHALL BE SPREAD FOR THE REQUIRED WIDTH TO MEET THE EDGE OF SUB-GRADE. THE GRANULAR ROAD BASE SHALL CONSIST OF A BOTTOM COURSE OF 450mm MIN. CONSOLIDATED GRANULAR 'B' MATERIAL FULL WIDTH ACROSS THE ROADWAY AND A TOP COURSE OF 150mm CONSOLIDATED GRANULAR 'A' MATERIAL FULL WIDTH ACROSS THE ROADWAY AND CONFORMING IN ALL RESPECTS TO THE MINISTRY OF TRANSPORTATION ONTARIO PROVINCIAL STANDARD SPECIFICATIONS 1010.
 9. THE GRANULAR MATERIAL SHALL BE SPREAD IN LAYERS OF 150mm MAXIMUM COMPACTED DEPTHS, AND EACH LAYER SHALL BE THOROUGHLY COMPACTED TO 100% SPMD.
 10. NO GRANULAR BASE SHALL BE PLACED UNTIL THE GRADE ON WHICH IT IS TO BE LAID HAS BEEN INSPECTED AND APPROVED BY THE GEOTECHNICAL CONSULTANT AND CONTRACT ADMINISTRATOR.
 11. ALL GRANULAR CONSTRUCTION SHALL CONFORM IN ALL RESPECTS TO ONTARIO PROVINCIAL STANDARD SPECIFICATION OPSS 314.
 12. AS SOON AS THE GRANULAR BASE HAS BEEN COMPLETED IT SHALL BE THOROUGHLY COMPACTED AND SHAPED AND THE BASE COURSE ASPHALT PLACED. THE BASE COURSE SHALL CONSIST OF 50mm MIN. THICKNESS OF HL4 BASE COURSE ASPHALT. THE SURFACE COURSE SHALL CONSIST OF 40mm MIN. THICKNESS OF HL3 SURFACE COURSE ASPHALT. ASPHALT WORK SHALL CONFORM IN ALL RESPECTS TO ONTARIO PROVINCIAL STANDARD SPECIFICATIONS 310.
 13. THE ASPHALT COMPONENTS SHOULD BE COMPACTED TO 92% MAXIMUM RELATIVE DENSITY, AS PER OPSS 310.
 14. JOINTS WITH EXISTING ASPHALT TO BE SAW CUT STRAIGHT PRIOR TO PLACING NEW ASPHALT AND TACK COAT APPLIED TO EXISTING ASPHALT AND CURB SURFACES.
 15. ALL SERVICES, MANHOLES, VALVES, ETC. ARE TO BE INSTALLED TO MATCH GRADE OF BASE COURSE OF ASPHALT AND/OR FINISHED GRADE OF LANDSCAPING. UPON PLACEMENT OF SURFACE COURSE OF ASPHALT ALL APPURTENANCES LOCATED IN ROADWAY SHALL BE RAISED TO MATCH FINISHED GRADE.
 16. SUBDRAINS TO BE LOCATED 4 ROWS FROM ROADWAY TO D.W.G. C107 AND O.P.S.D. 207.030. GRANULAR A EMBEDMENT MATERIAL OR APPROVED EQUIVALENT TO BE USED. WHERE LOCATION OF SUBDRAINS ARE NOT IN WELL DRAINED NATIVE SAND OR WELL DRAINED IMPORTED GRANULAR, THE SUBDRAIN SHALL HAVE GEOTEXTILE WRAP AND BE SURROUNDED ON ALL SIDES WITH 150MM OF 19MM CLEAR STONE AND CLEAR STONE TO BE COMPLETELY WRAPPED IN FABRIC.







- STORM SEWER
1. MAIN SEWERS SHALL BE PVC PIPE (OPSS 410), MIN. PIPE STIFFNESS SHALL BE 320kPa OR CONCRETE A257.2 - CLASS - 650 (MIN.). ALL PIPE TO BE JOINED WITH A GASKETED BELL & SPIGOT SYSTEM.
 2. MINIMUM PIPE SIZE, INCLUDING CATCHBASIN LEADS, SHALL BE 300mm ϕ .
 3. STORM SEWER EMBEDMENT SHALL CONFORM WITH OPSS 802.010 USING GRANULAR 'A'.
 4. PRECAST STORM MANHOLES SHALL BE PER OPSS 701.010 (1200mm ϕ), 701.011 (1500mm ϕ), 701.012 (1800 ϕ), 701.013 (2400 ϕ), OR 701.014 (3000 ϕ) WITH FRAME AND GRATE PER OPSS 401.010 TYPE 'A' AND HOLLOW RECTANGULAR LADDER RUNGS PER OPSS 405.010. BENCHING SHALL BE PROVIDED IN ALL MANHOLES.
 5. PRECAST CATCHBASINS ARE TO BE OPSS 705.010 (SINGLE) OR 705.020 (DOUBLE) WITH FRAME AND GRATE OPSS 400.020. ALL CATCHBASINS AND CATCHBASIN MANHOLES SHALL HAVE SUMPS.
 6. FROST STRAPS REQUIRED ON ALL MANHOLES AS PER OPSS 701.100.
 7. CULVERTS TO HAVE MIN. 300mm COVER WHERE POSSIBLE. CULVERT MATERIAL TO BE PER TOWN STANDARD OR APPROVAL EQUIVALENT.
 8. MINIMUM COVER ON STORM SEWER & CATHBASINS LEADS TO BE PER TOWN STANDARD. CONTRACTOR TO APPLY INSULATION AS PER DETAIL ON DWG C107 WHERE MINIMUM COVER IS NOT OBTAINED.
 9. STORM PIPE 450mm IN DIAMETER AND GREATER SHALL BE CONCRETE PIPE. ALL PIPE SMALLER THAN 450mm IN DIAMETER SHALL BE P.V.C.

- WATERMAIN
- A) PIPING
1. ALL CONSTRUCTION TO CONFORM TO AWWA C605-94 AND AWWA C600-99 STANDARDS. MATERIALS TO MEET NSF 60, 61 & 372.
 2. WATERMAIN PIPE SHALL BE PVC DR18 (SIZES UP TO AND INCLUDING 300mm ϕ), CONFORMING TO AWWA C900. A DIFFERENT PIPE STRENGTH OR TYPE MAY BE REQUIRED BY THE MUNICIPALITY FOR SPECIAL CONDITIONS.
 3. WATERMAIN DEFLECTION NOT TO EXCEED MANUFACTURER'S RECOMMENDATIONS. WHERE DEFLECTION CAN NOT MEET MANUFACTURER'S RECOMMENDATIONS, CONTRACTOR TO INSTALL THE REQUIRED MANUFACTURED BEND AS NECESSARY.
 4. WATERMAIN SHALL BE BEDDED IN ACCORDANCE WITH OPSS 802.010 WITH GRANULAR 'A'.
 5. WATERMAIN TO BE TESTED AND APPROVED PER THE TOWN OF THE BLUE MOUNTAINS - WATERMAIN COMMISSIONING PROTOCOL STANDARD (MAY 2007). CONTRACTOR TO SUBMIT WATERMAIN COMMISSIONING PLAN TO CONTRACT ADMINISTRATOR AND MUNICIPALITY 2 WEEKS BEFORE WATERMAIN INSTALLATION BEGINS. TESTING SHALL NOT COMMENCE UNTIL WATERMAIN COMMISSIONING PLAN IS APPROVED BY CONTRACT ADMINISTRATOR & MUNICIPALITY.
 6. ALL TESTING REQUIRES NOTIFICATION IN WRITING, 48 HOURS PRIOR TO ALL TESTING.
 7. ALL CONNECTIONS TO EXISTING MUNICIPAL SUPPLY MAINS MUST BE WITNESSED BY THE MUNICIPALITY OR REPRESENTATIVE AND GIVING 48 HOURS NOTICE PRIOR TO CONNECTION AND BACKFILLING OPERATIONS.
 8. THE PVC PIPE INSTALLATION SHALL INCLUDE TRACER WIRE. TRACER WIRE TO BE 10 GAUGE, MULTI-STRAND SHALL BE PLACED ON TOP & ATTACHED IN TWO PLACES ON EACH LENGTH OF PVC WATERMAIN. ALL CONNECTIONS SHALL BE MADE WITH "DRYCONN" WATERPROOF CONNECTORS" OR APPROVED EQUAL. MUNICIPALITY MUST BE ON SITE DURING ANY TRACER WIRE CONTINUITY TESTING.
 9. THE MINIMUM COVER ON WATERMAINS SHALL BE 1.7m. WHEN COVER IS LESS THAN 1.7m, CONTRACTOR TO PROVIDE INSULATION PER DETAIL ON DWG C107.
 10. CATHODIC PROTECTION REQUIRED ON ALL METALLIC FITTINGS AND PIPE AS PER OPSS 702 & TOWN STANDARD.
 11. THRUST BLOCKS OR JOINT RESTRAINTS SHALL BE REQUIRED AT ALL CHANGES IN PIPE DIRECTION, TERMINATIONS AND ANY LOCATION WHERE THRUST PRESSURES MAY OCCUR. WHERE SOIL CONDITIONS ARE SUSPECT, SUCH AS IN DISTURBED SOILS OR SOILS WITH BEARING CAPACITY OF LESS THAN 200kPa, PIPE RESTRAINTS SHALL BE USED. SEE TOWN STANDARDS OF APPROPRIATE PRODUCTION REQUIREMENTS. THE USE OF THRUST RODS IN JOINT RESTRAINT IS NOT PERMISSIBLE.
 12. FIRE HYDRANTS SHALL BE CANADA VALVE, OPEN LEFT. PAINTED CHROME YELLOW COMPLETE WITH FLEX STAKE HYDRANT MARKER, MODEL FHV802, 1.5m TALL, WITH A 0.3m X 0.3m REFLECTIVE SIGN WITH A HYDRANT SYMBOL.

- B) SERVICES
1. EACH HOUSING UNIT SHALL HAVE A SEPARATE 20mm ϕ MIN. TYPE 'K' COPPER OR 25mm ϕ POLY WATER SERVICE. A CURB STOP AND EXTENSION SERVICE BOX AND MAIN STOP MUST BE INSTALLED ON EACH SERVICE USING COMPRESSION JOINT FITTINGS.
 2. WATER SERVICE FITTINGS SHALL BE AS FOLLOWS:
 - MAIN STOPS ARE TO BE CAMBRIDGE BRASS 301NL SERIES.
 - CURB STOPS ARE TO BE SELF DRAINING, CAMBRIDGE BRASS 202NL SERIES.
 - SERVICE BOXES ARE TO BE OF ALL IRON/STEEL CONSTRUCTION AND SUPPLIED WITH STAINLESS STEEL SADDLES, CAMBRIDGE BRASS 8403 SERIES.
 - IF CURB STOP IS LOCATED IN DRIVEWAY, A VB-5009 4 1/4" ADJUSTABLE PLOW VALVE BOX SHALL BE INSTALLED PER TOWN STANDARDS.
 3. CURB STOPS SHALL BE LOCATED AT PROPERTY LIMITS & SUPPLIED WITH A 89mm X 38mm MARKER FROM THE INVERT OF THE SERVICE TO 600mm ABOVE GRADE PAINTED BLUE. A VB-5009 4 1/4" ADJUSTABLE PLOW VALVE BOX SHALL BE INSTALLED PER TOWN STANDARDS.
 4. SERVICE CONNECTIONS TO WATERMAINS SHALL BE MADE BY DIRECT TAPPING OR WITH BROAD BAND STAINLESS STEEL SADDLES. SERVICE SADDLES TO BE STAINLESS STEEL 8403 SERIES DOUBLE STRAP & TAPPING SADDLE TO BE CAMBRIDGE BRASS 8403 STAINLESS.
 5. SERVICE CONNECTIONS SHALL BE LEFT WITH A TAIL 1m ABOVE FINAL GRADE & CAPPED OR CRIMPED.
 6. SERVICE CONNECTIONS WITH RESIDUAL PRESSURES EXCEEDING 550 kPa (80psi) MUST BE EQUIPPED WITH PRESSURE REDUCING DEVICES UPSTREAM OF WATER METER IN FUTURE HOMES.
 7. SERVICES TO BE INSTALLED WITH TRACER WIRE TERMINATING UP CURB STOP VALVE. TRACER WIRE TO BE 10 GAUGE, MULTISTRAND AND PLACED PARALLEL WITH SERVICE. MUNICIPALITY TO CONFIRM TRACER WIRE INSTALLATION AND FUNCTIONALITY VIA CONTINUITY TESTING POST-INSTALLATION.


- SANITARY SEWERS
1. MAIN SEWERS SHALL BE PVC SDR 35 WITH RUBBER GASKET CONNECTIONS AND MIN. SIZE OF 200mm ϕ . ALL SANITARY SEWER PIPES SHALL CONFORM TO THE REQUIREMENTS OF CSA AND OPSS.
 2. SANITARY SEWER EMBEDMENT SHALL CONFORM WITH OPSS 802.010 USING GRANULAR 'A'.
 3. PRECAST SANITARY MANHOLES SHALL CONFORM WITH OPSS 701.010 (1200mm ϕ) WITH HOLLOW RECTANGULAR LADDER RUNGS PER OPSS 405.010. BENCHING SHALL BE PROVIDED IN ALL MANHOLES.
 4. MANHOLE COVERS SHALL BE CAMRON D5579 (OR APPROVED EQUAL) AND INSTALLED AS PER MUNICIPAL STANDARD.
 5. HOUSE SERVICE CONNECTIONS SHALL BE PVC SDR 28 WITH RUBBER GASKET CONNECTIONS AND SHALL BE 125mm ϕ MIN. SERVICE CONNECTIONS TO HAVE A MINIMUM 2.0% SLOPE.
 6. SHOP MANUFACTURED "TEE" CONNECTIONS SHALL BE USED FOR HOUSE SERVICE CONNECTIONS ON 200mm AND 250mm SEWERS.
 7. CONNECTION TO MANHOLES SHALL ENTER THE MANHOLE NO HIGHER THAN 600mm ABOVE THE LOWEST INVERT EXCEPT AS OTHERWISE APPROVED BY THE TOWN.
 8. FROST STRAPS REQUIRED ON ALL MANHOLES AS PER OPSS 701.100.

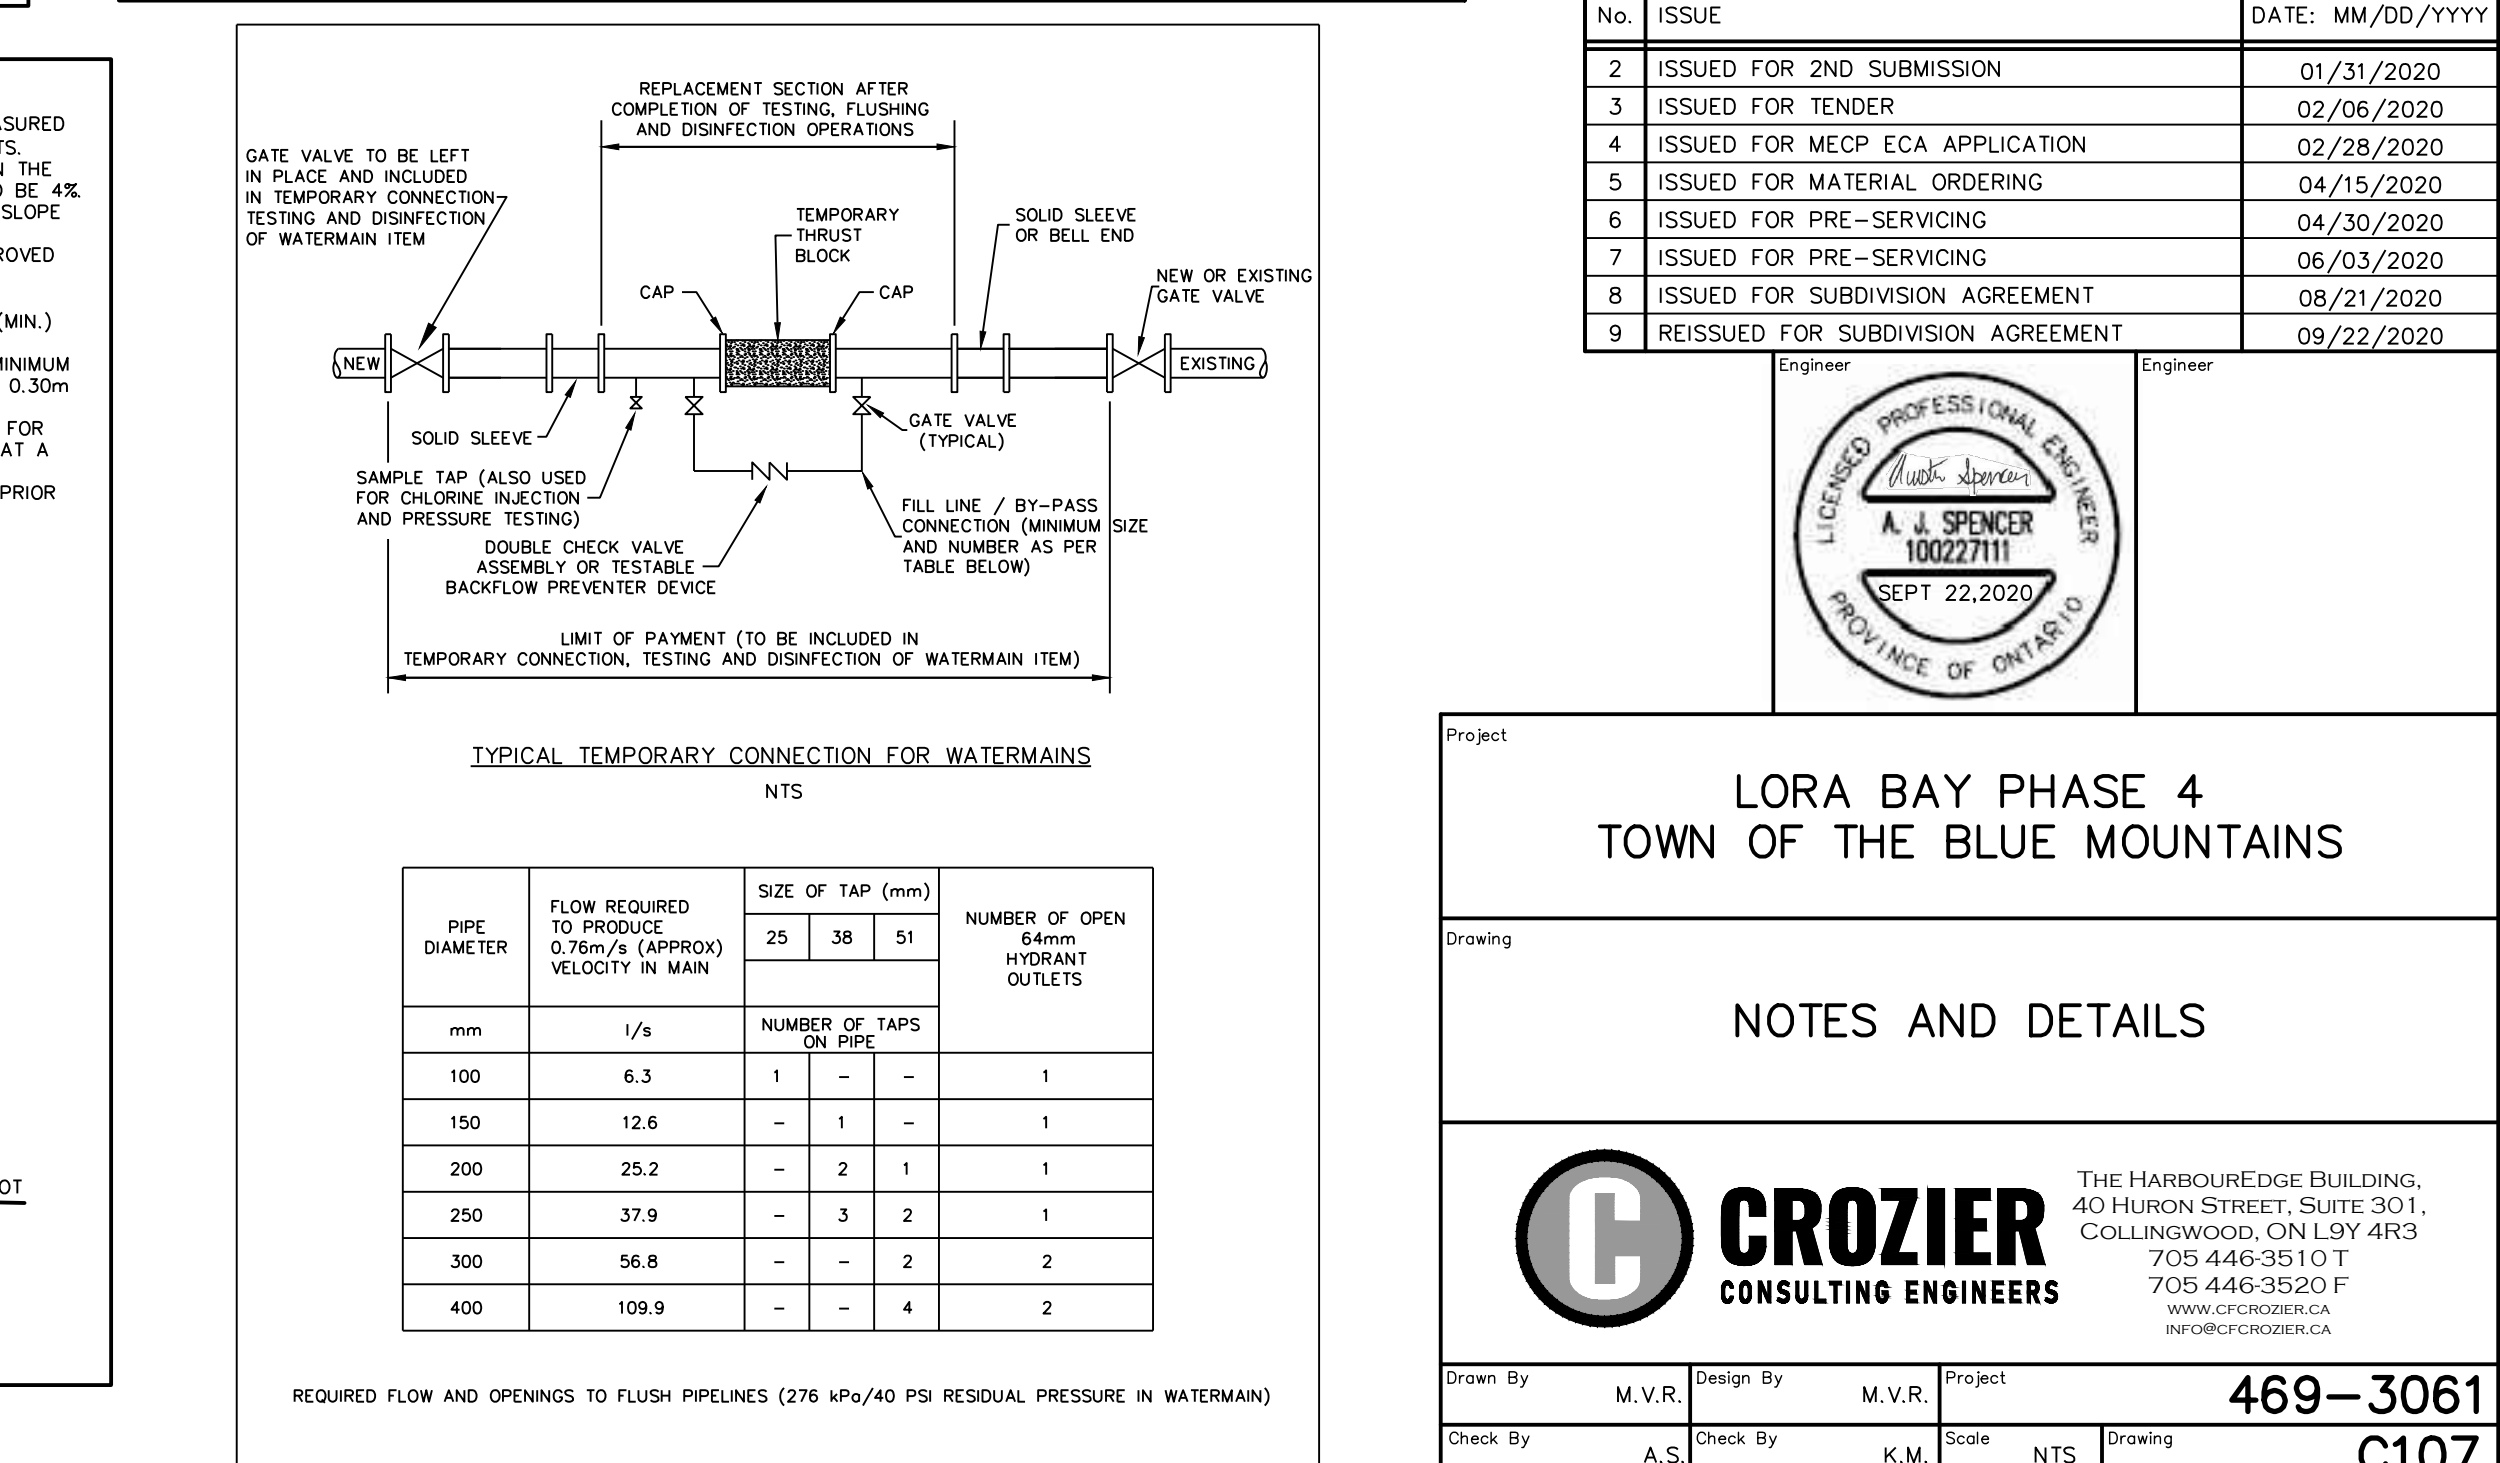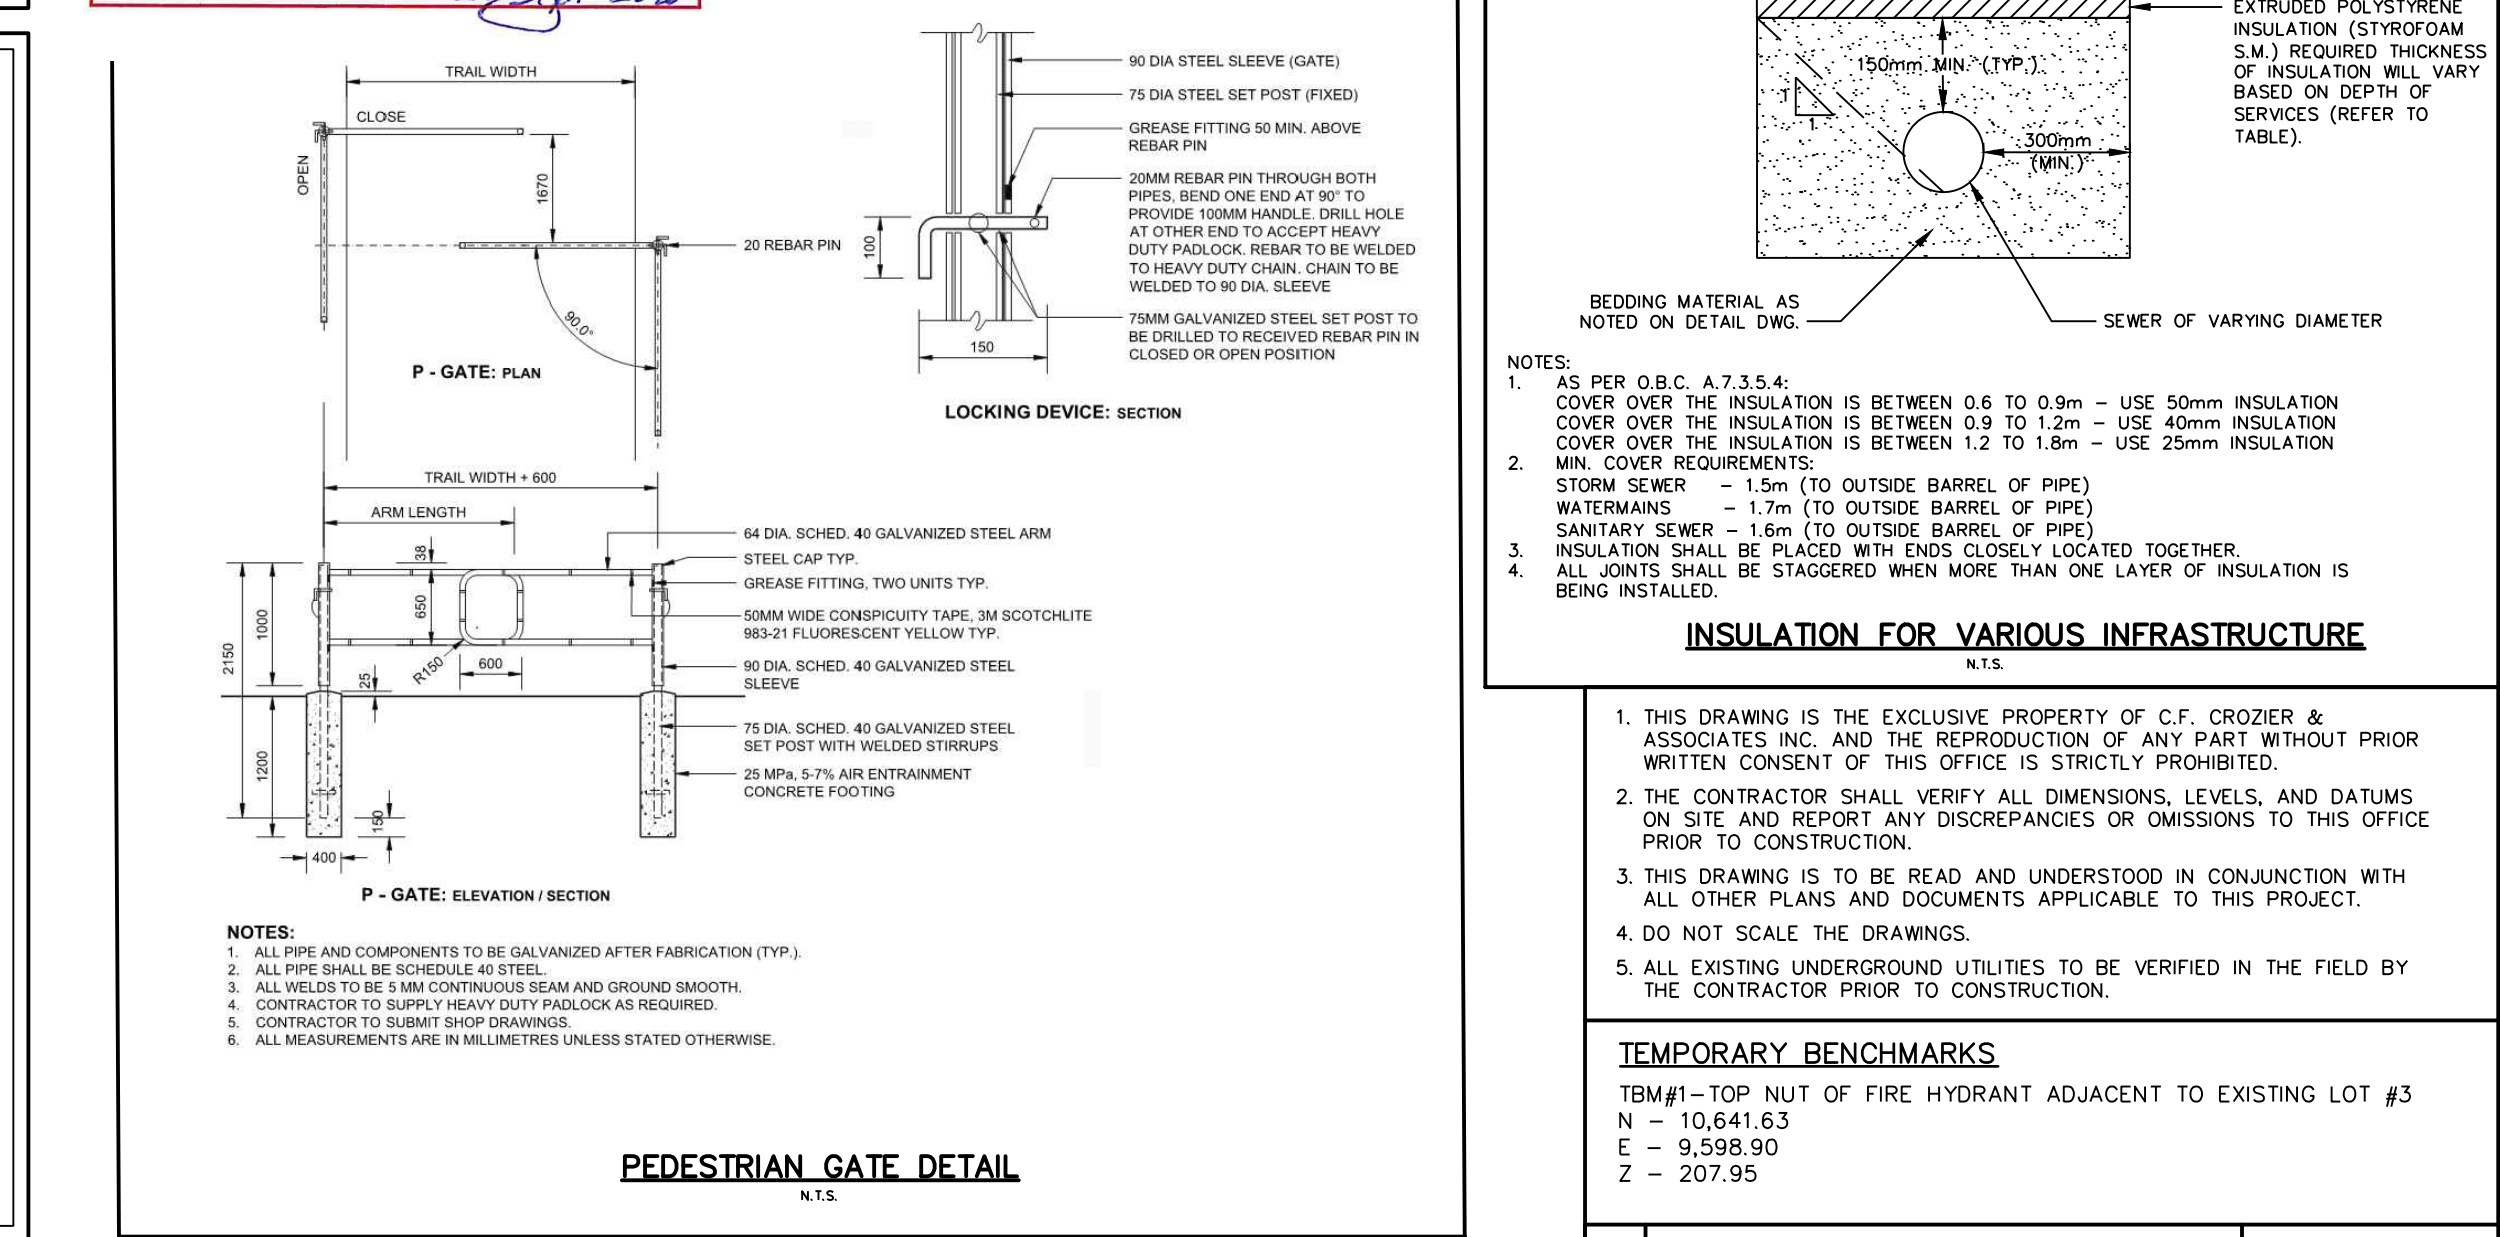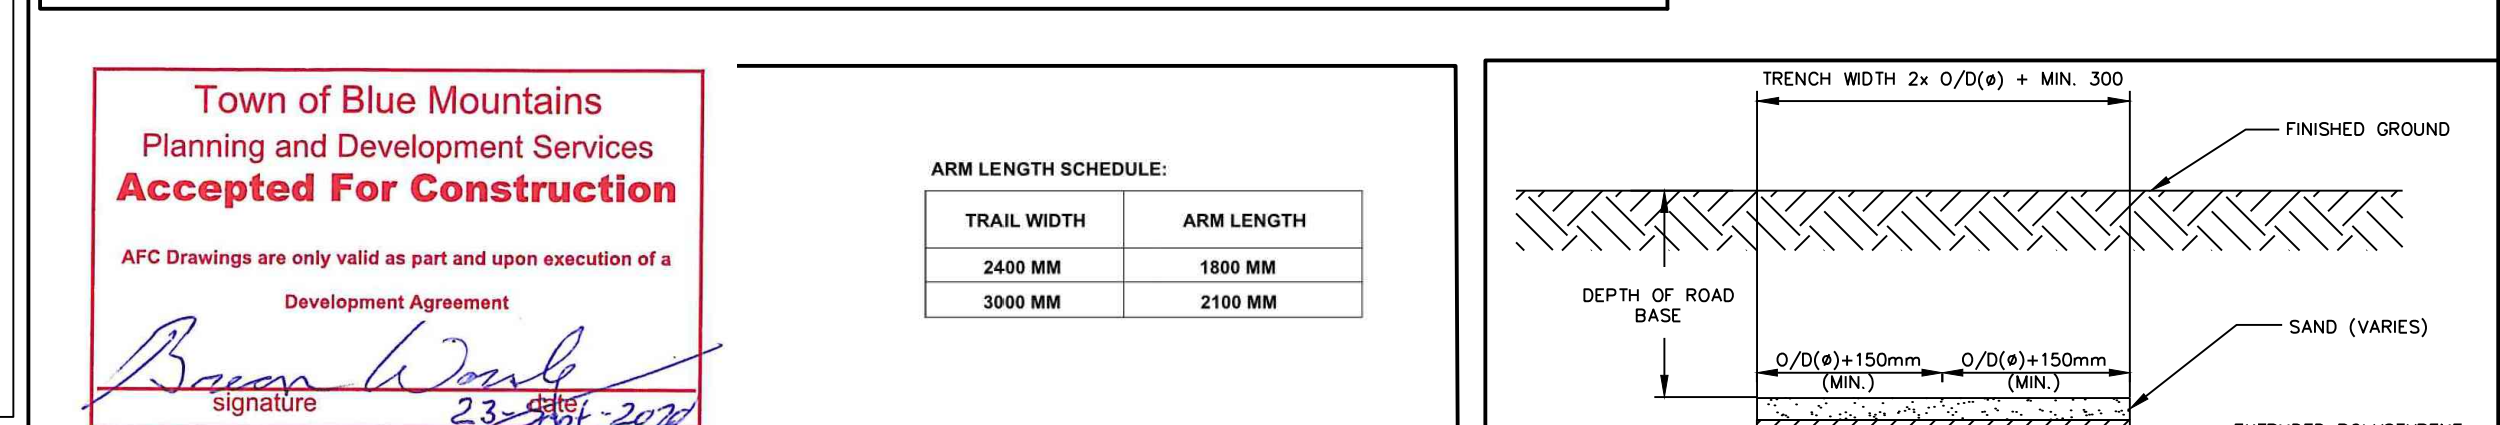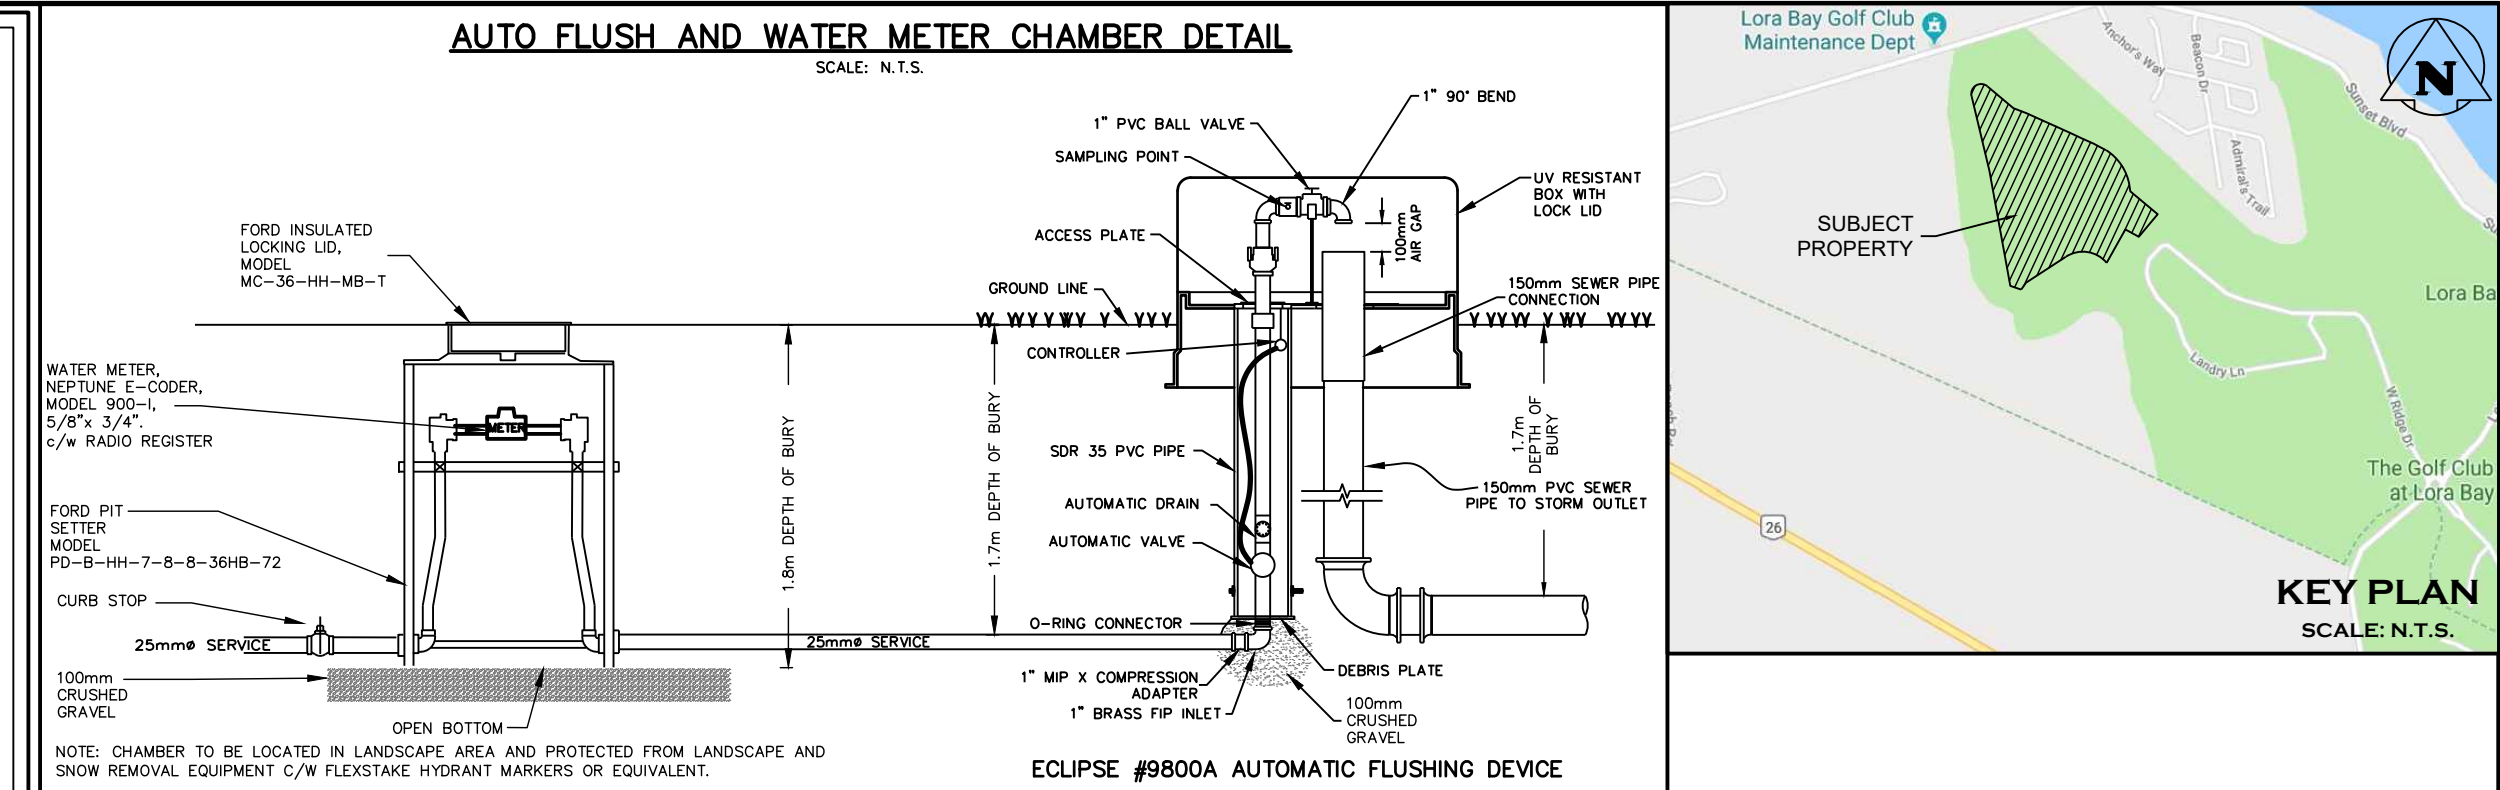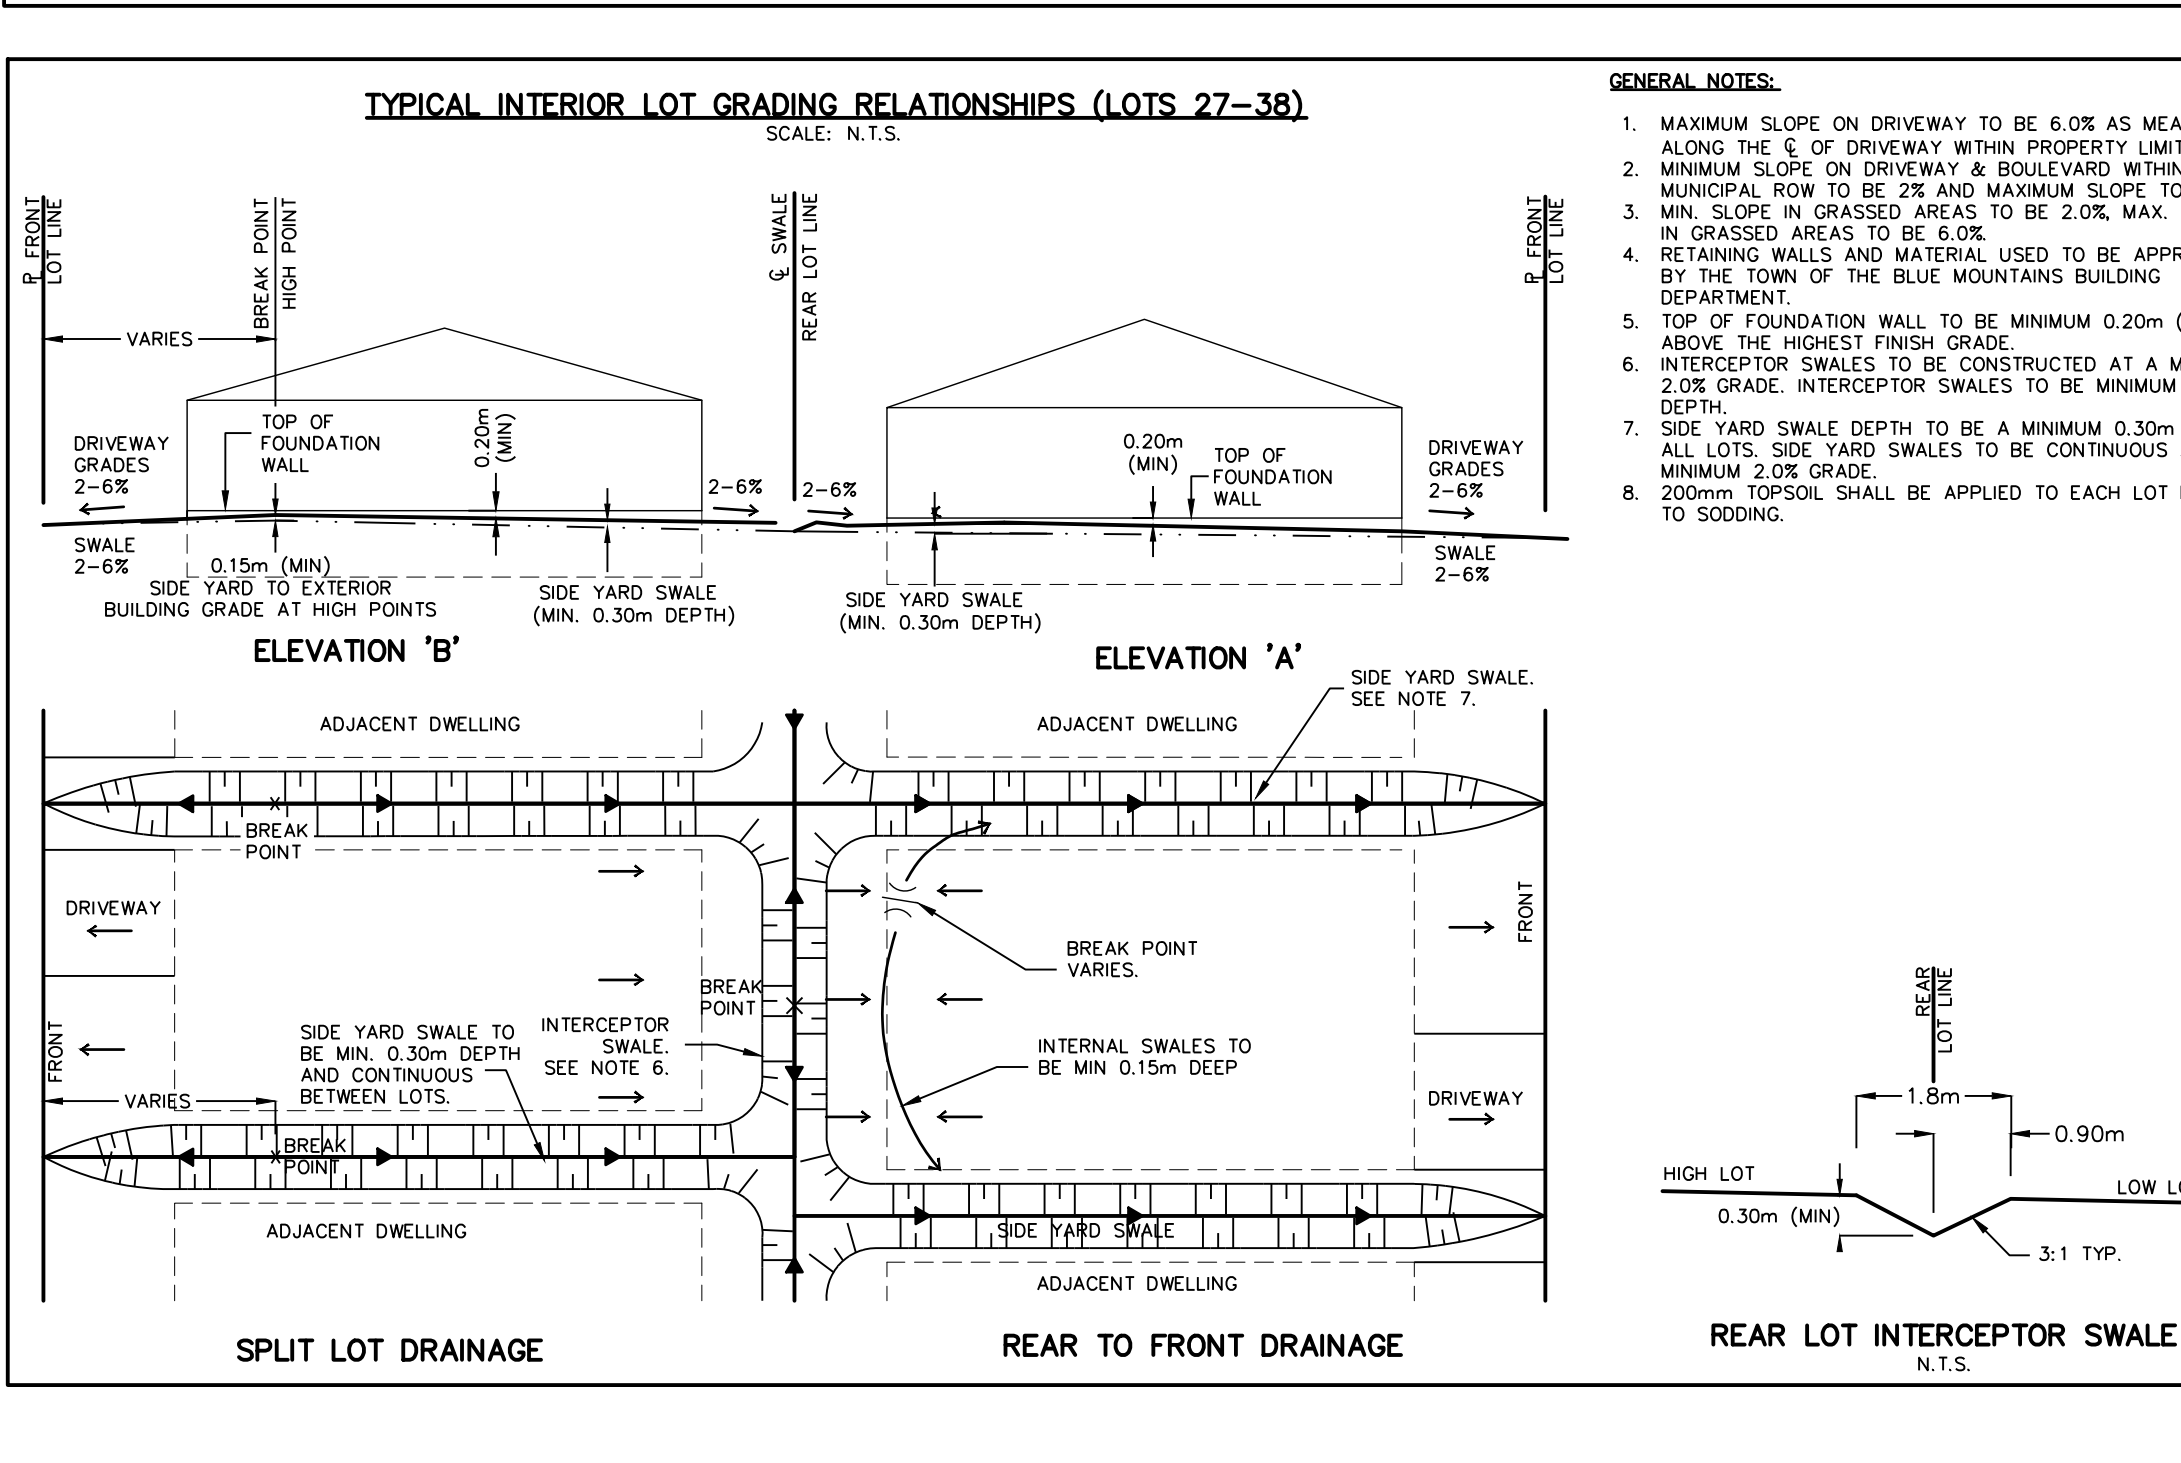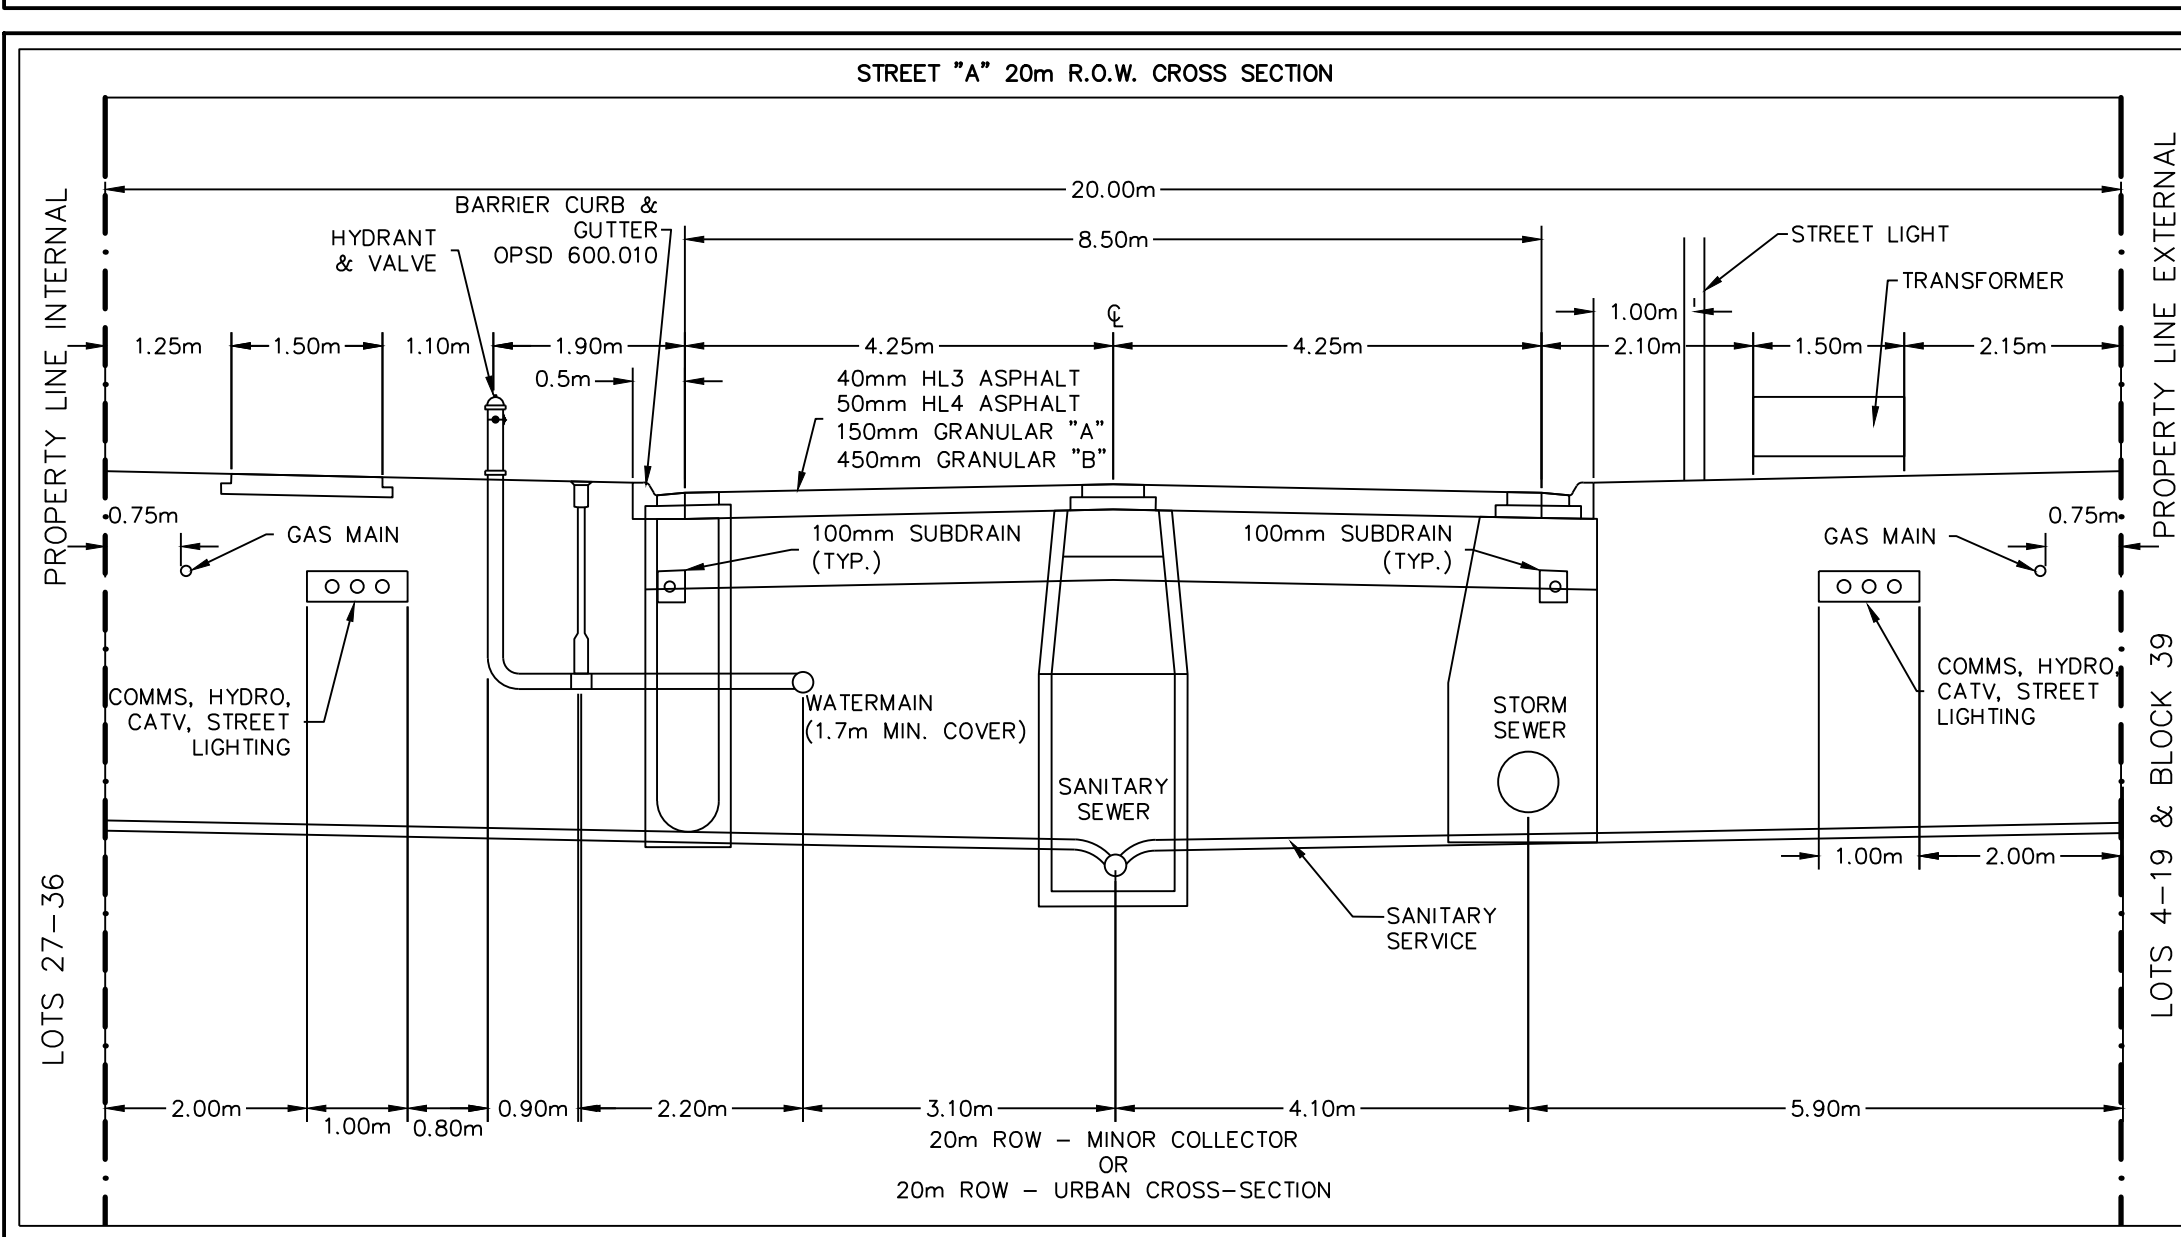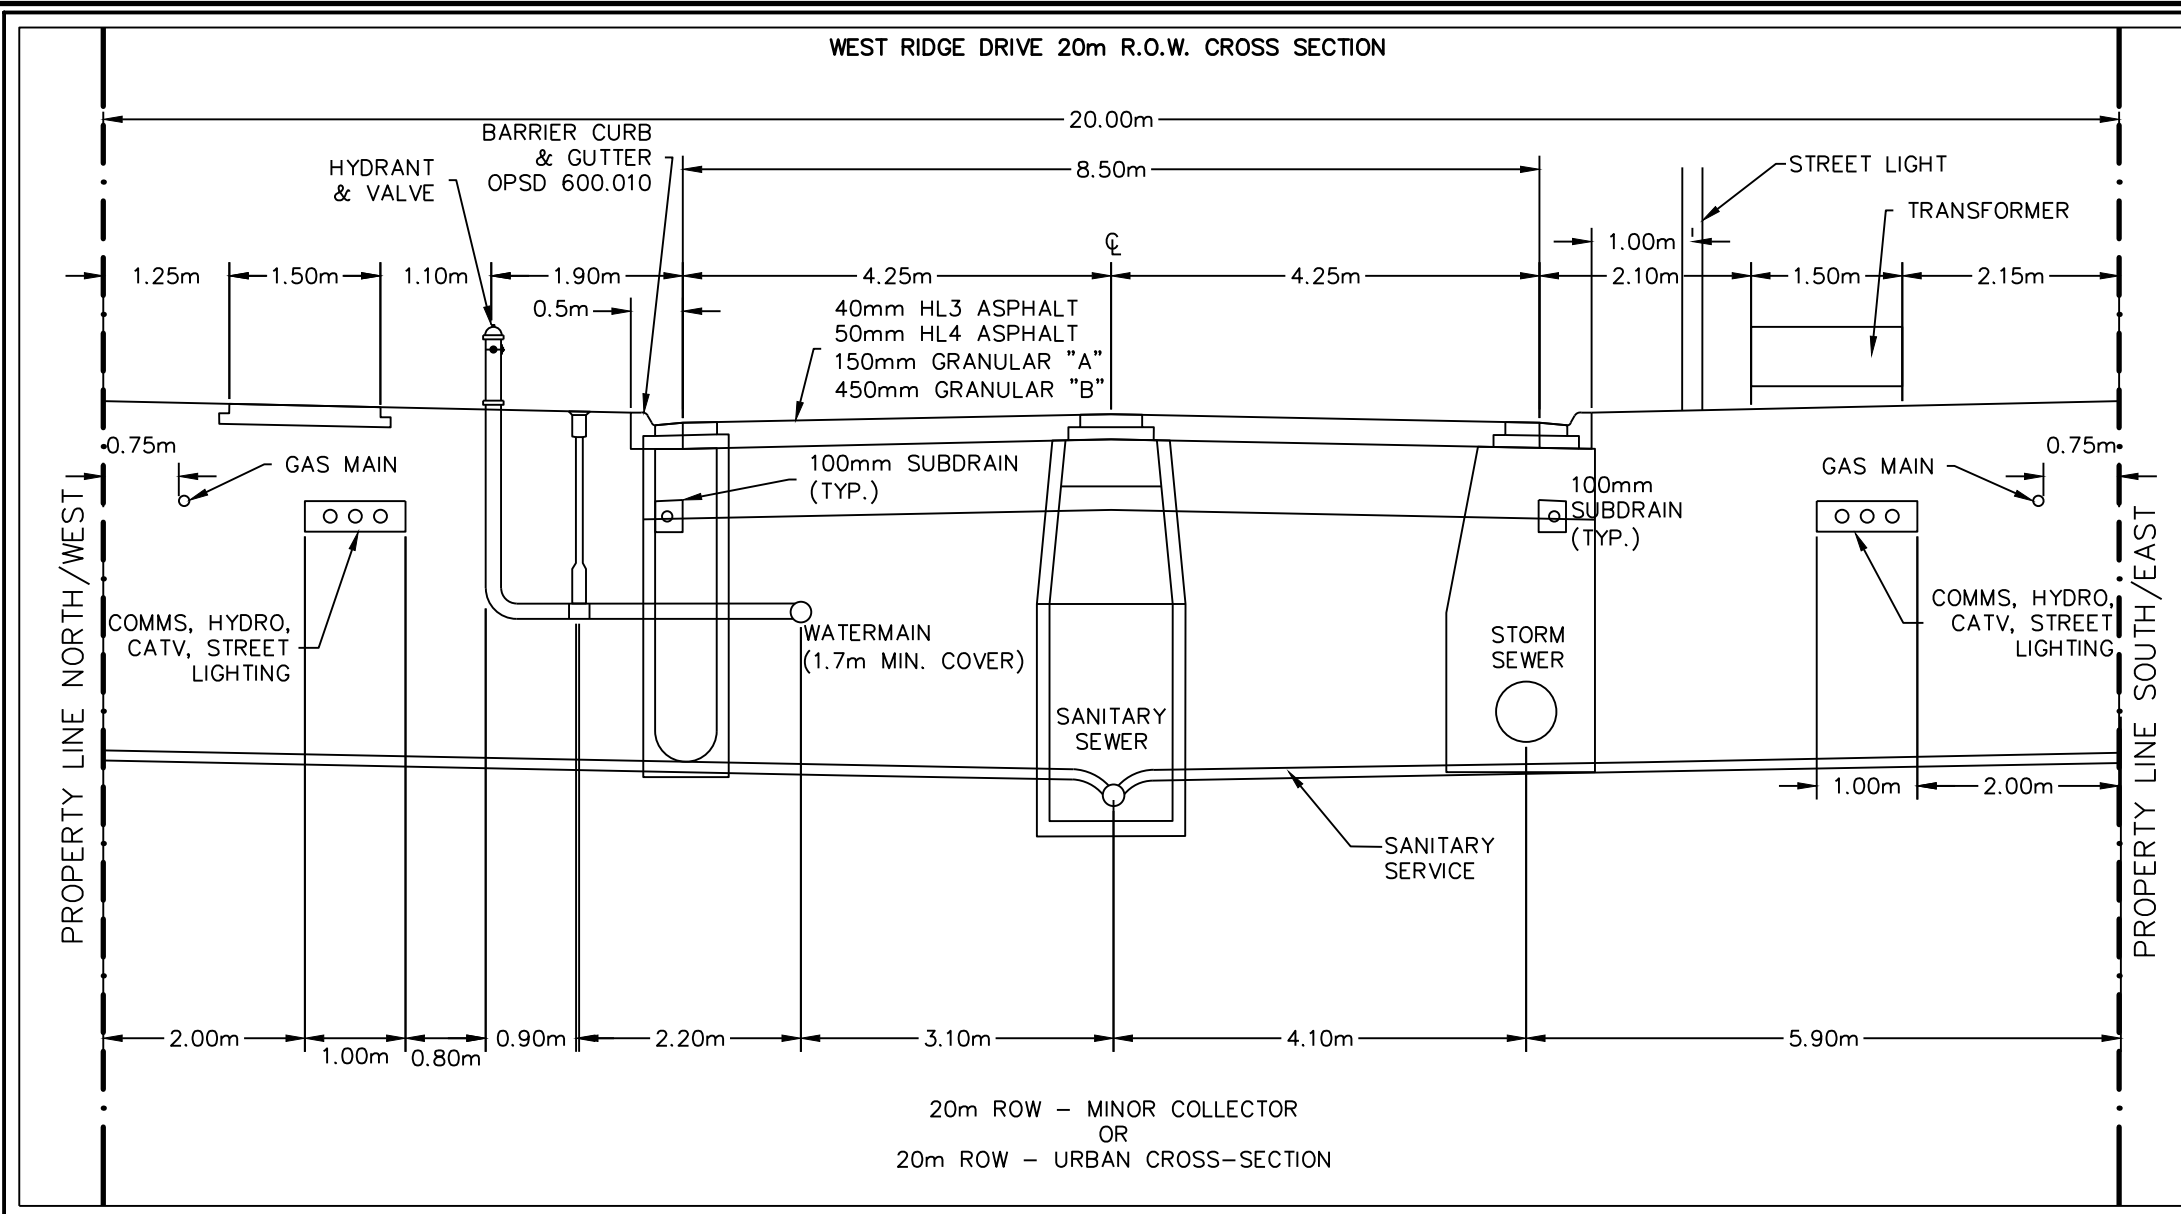

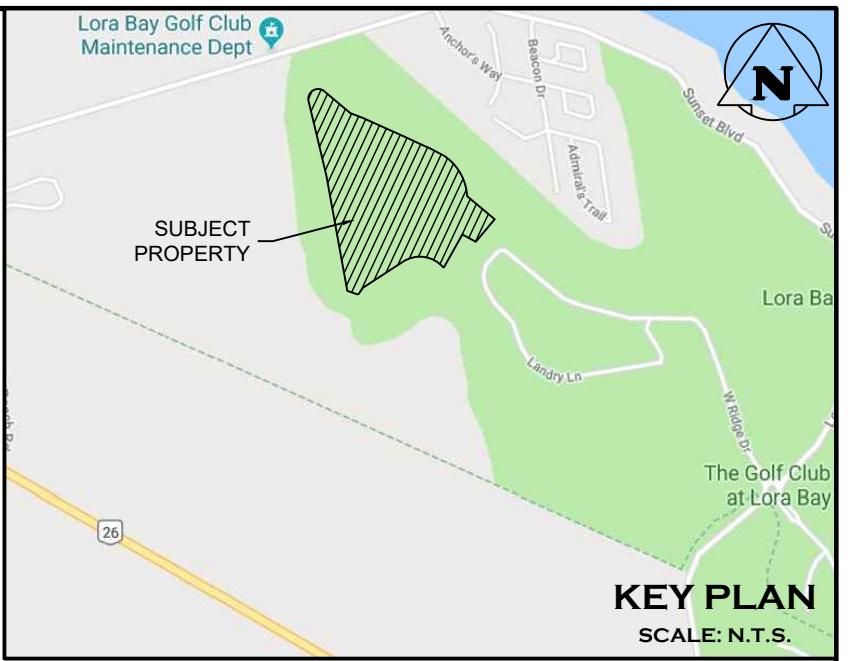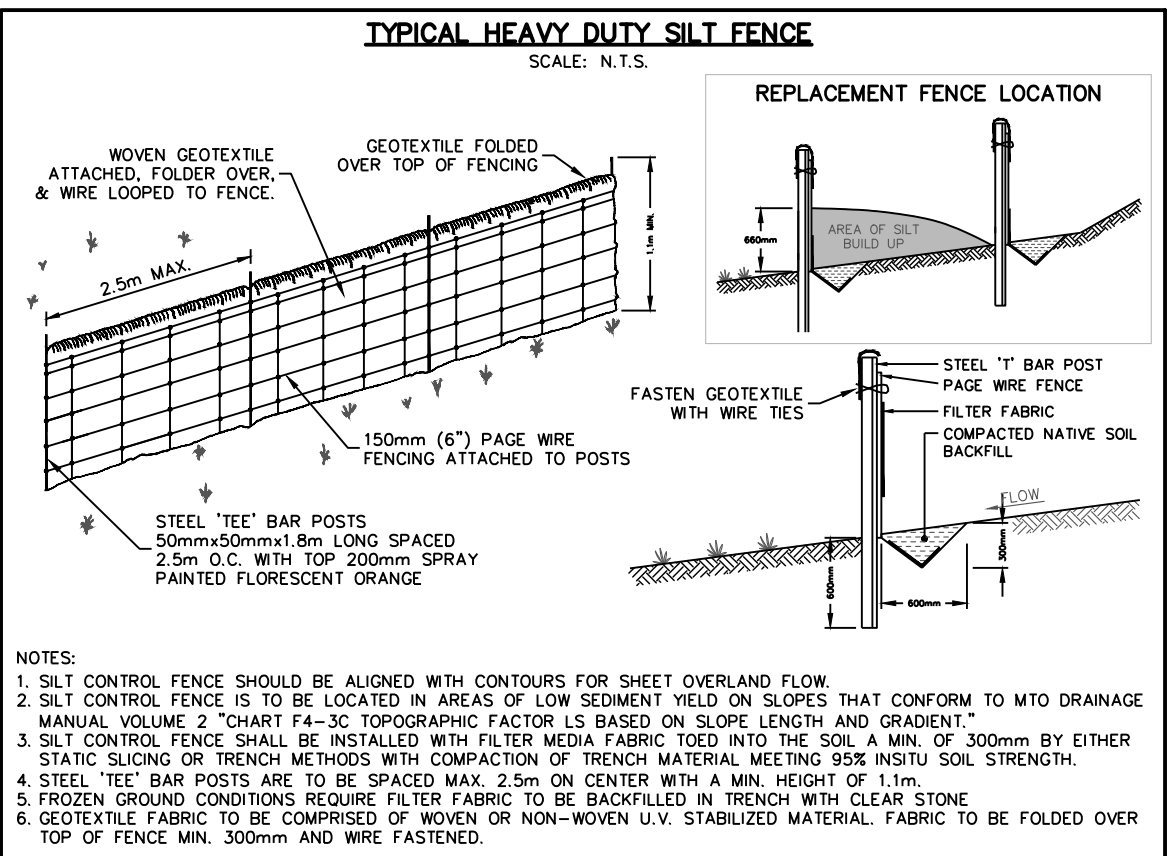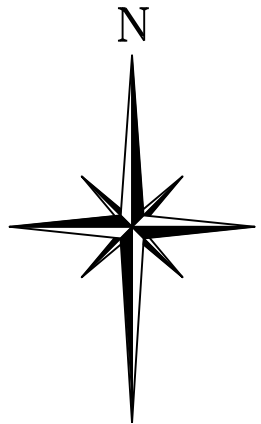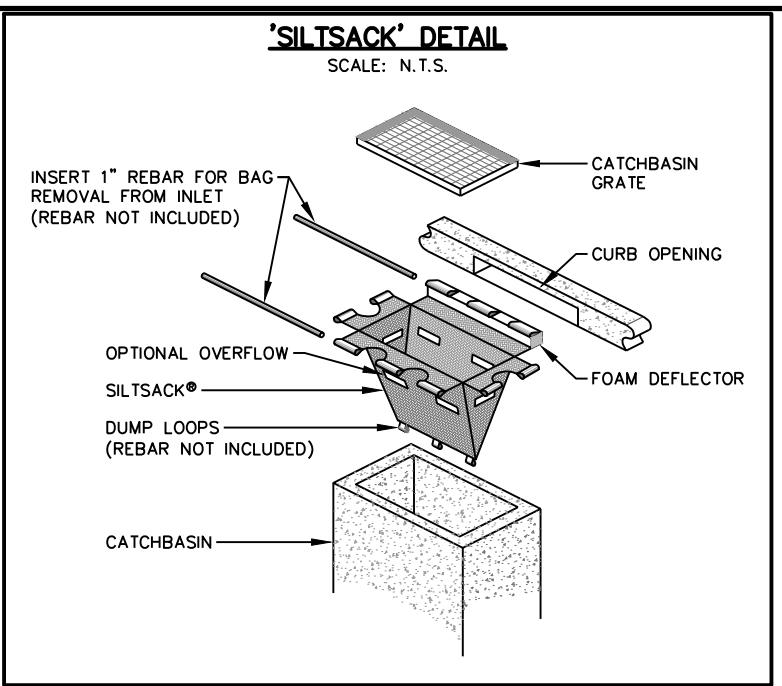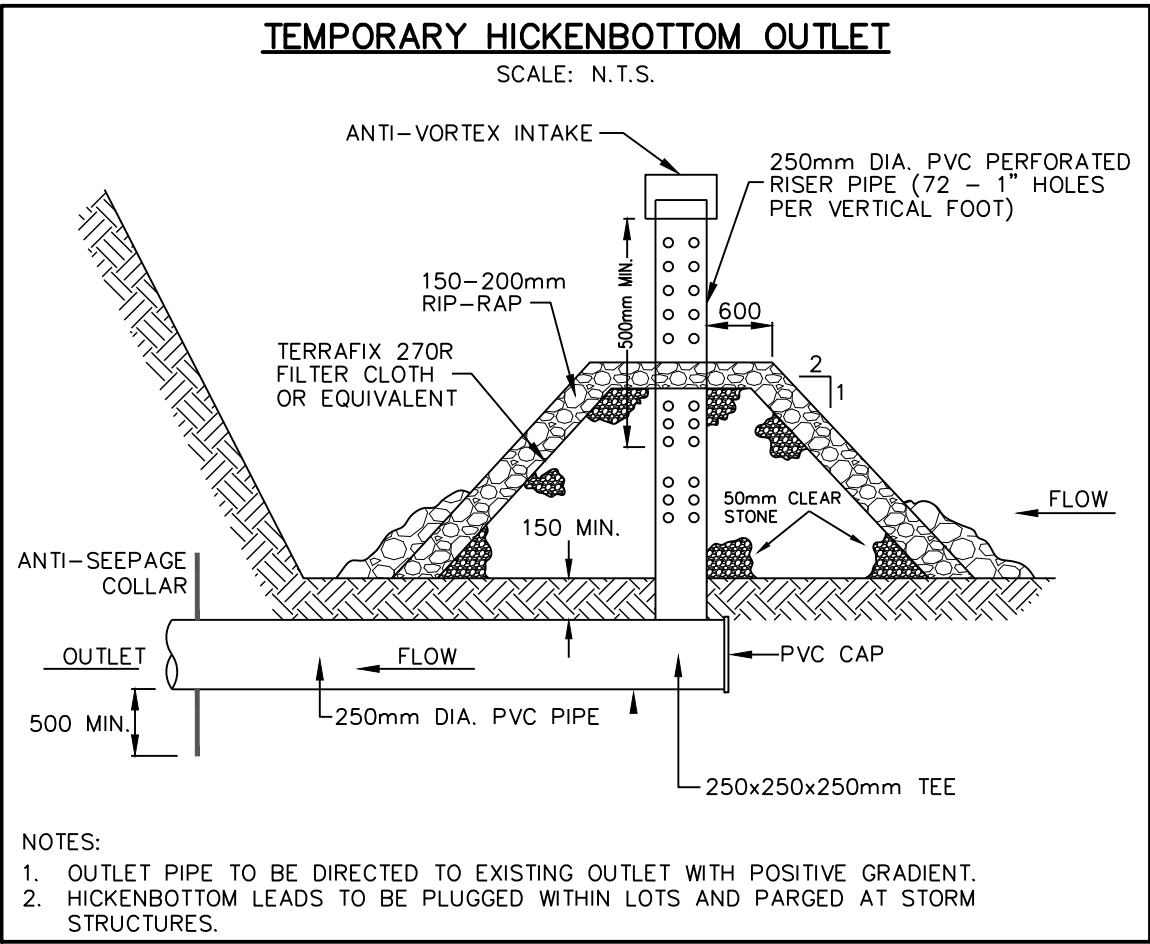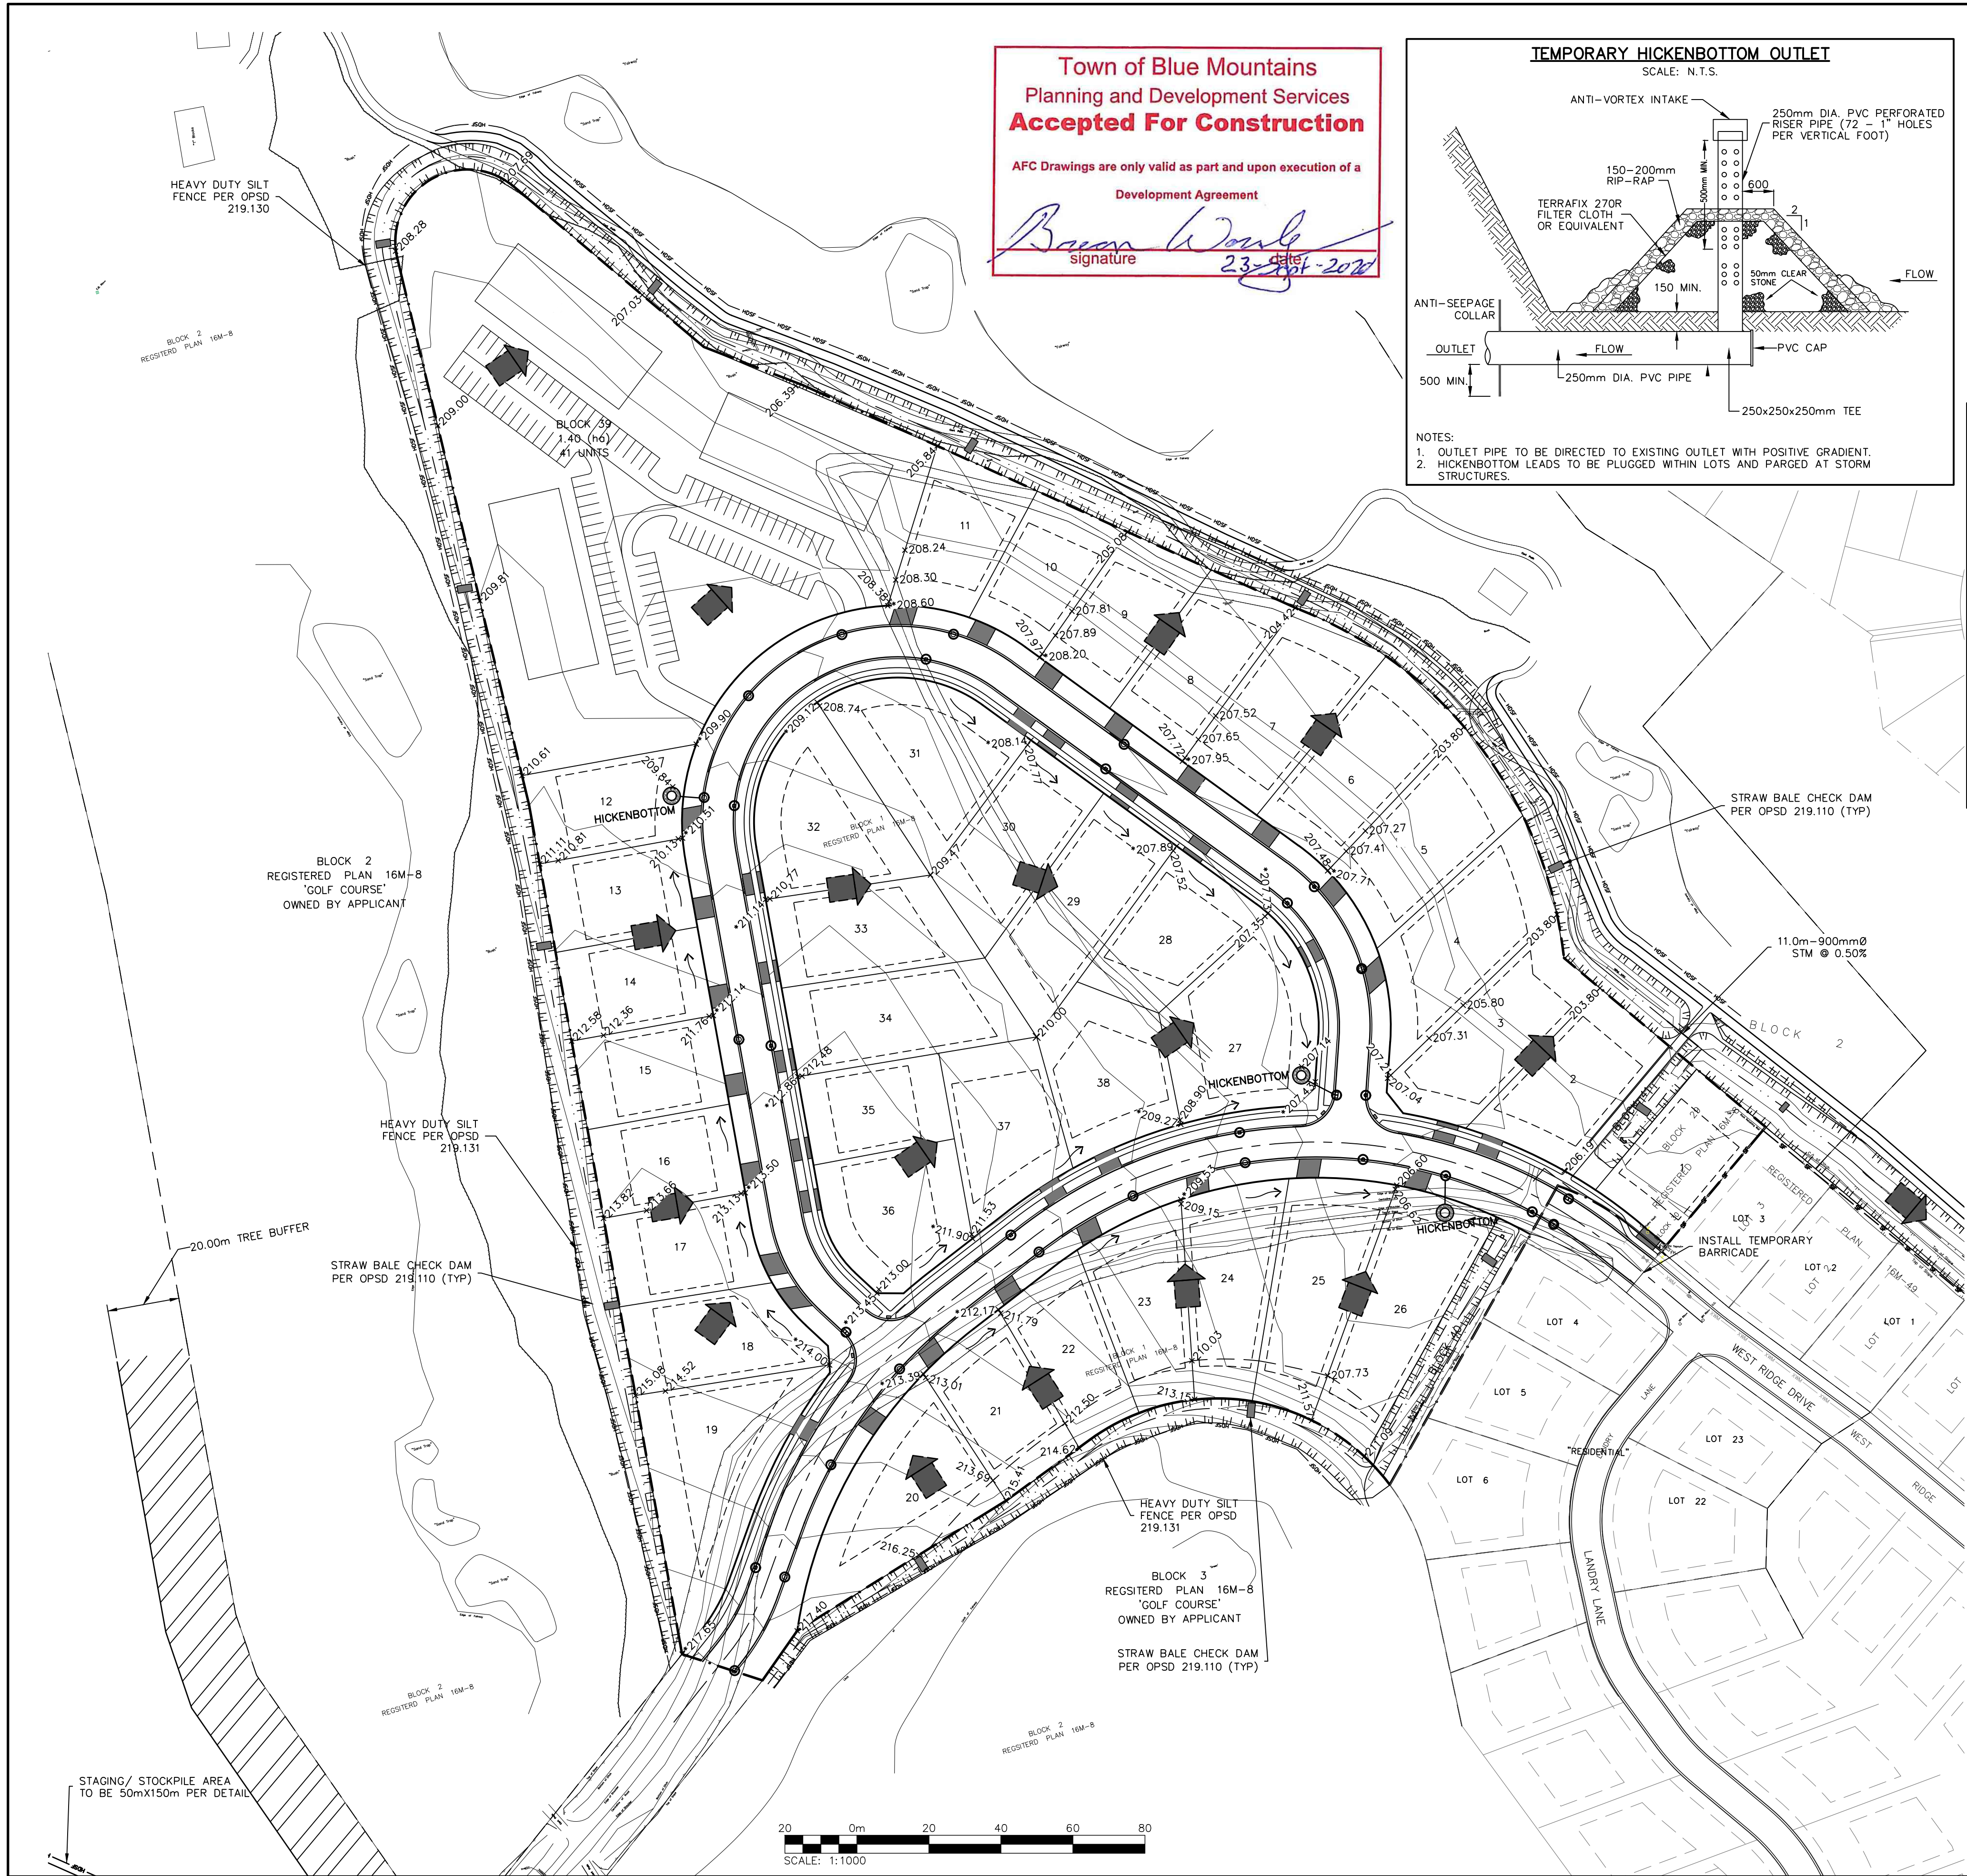

LEGEND

---	LIMITS OF PHASE 4
---	PR. BUILDING ENVELOPE
---	PR. HEAVY DUTY SILT FENCE PER DETAIL
---	PR. MUD MAT
---	PR. SILTSACK PER DETAIL
---	PR. STRAW BALE CHECK DAM
---	TREE BUFFER AREA
---	PRE-GRADE ELEVATION
---	R.O.W. ELEVATION BEFORE TOPSOIL

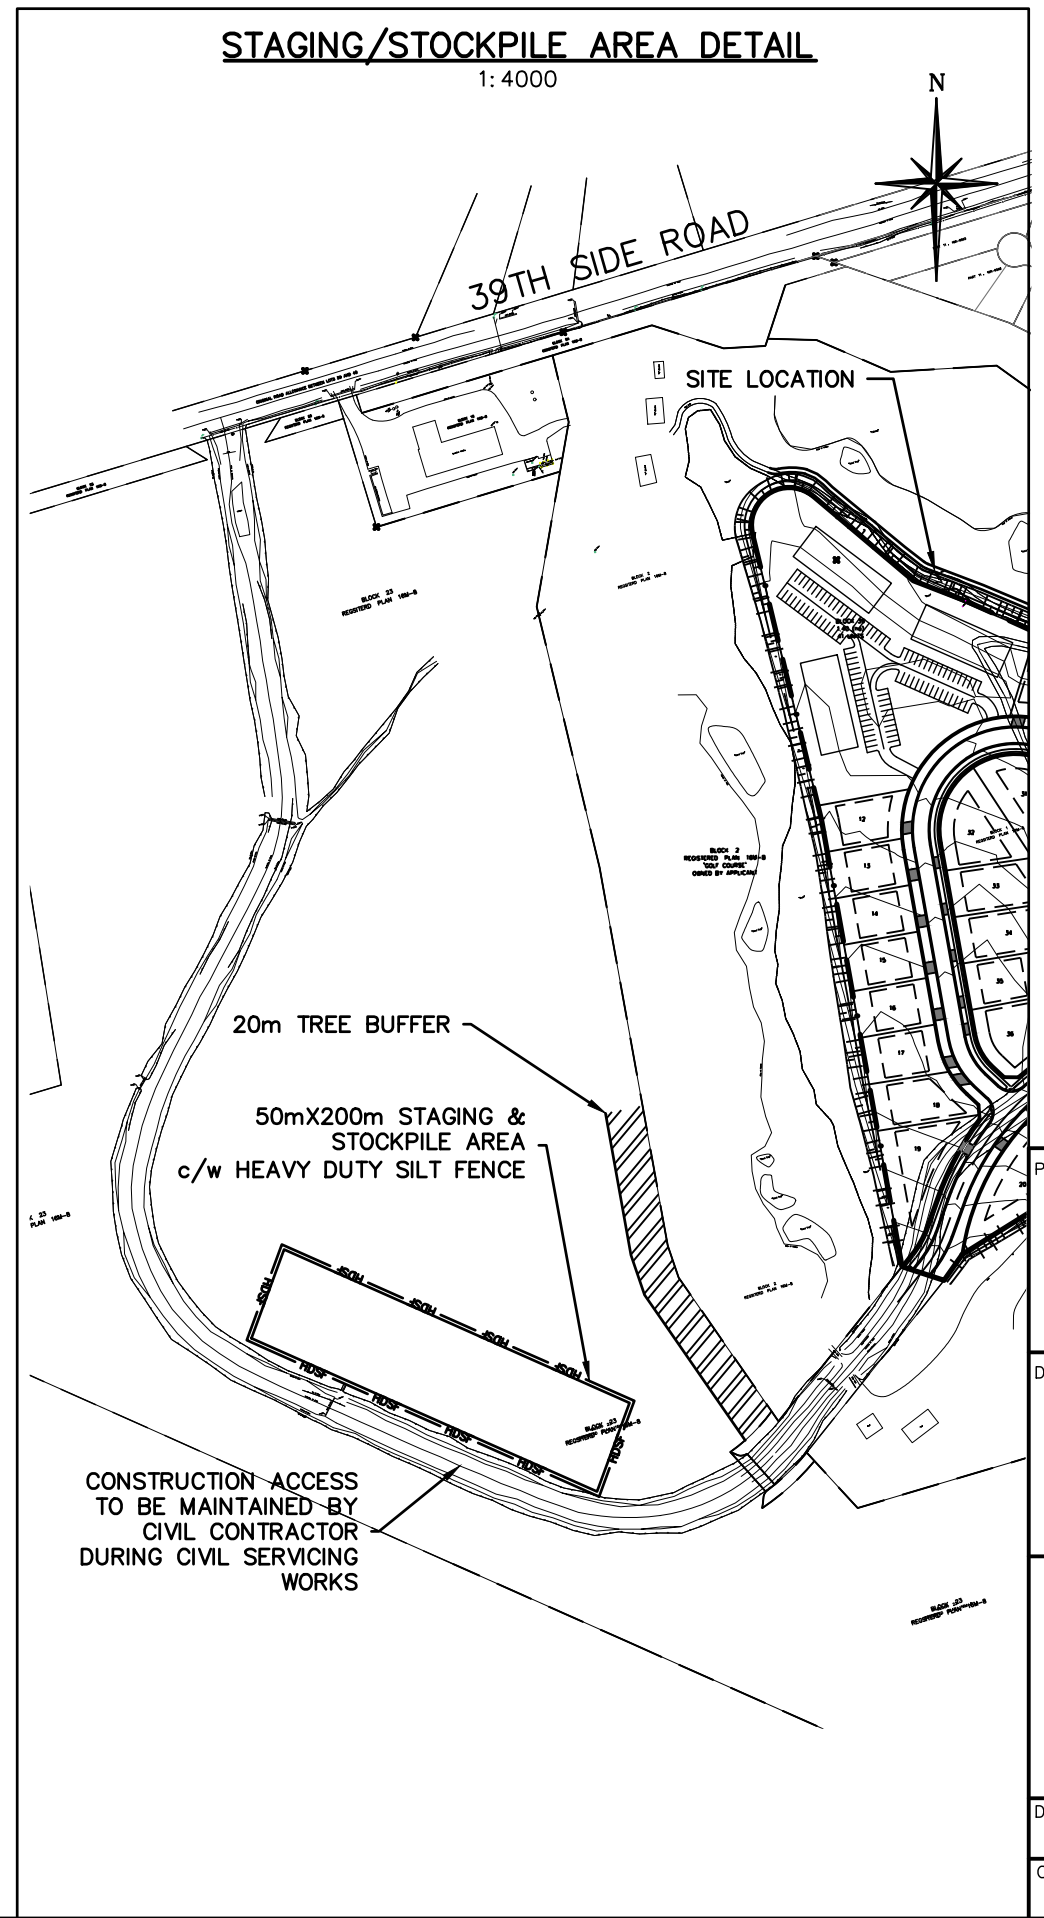


- THIS DRAWING IS THE EXCLUSIVE PROPERTY OF C.F. CROZIER & ASSOCIATES INC. AND THE REPRODUCTION OF ANY PART WITHOUT PRIOR WRITTEN CONSENT OF THIS OFFICE IS STRICTLY PROHIBITED.
- THE CONTRACTOR SHALL VERIFY ALL DIMENSIONS, LEVELS, AND DATUMS ON SITE AND REPORT ANY DISCREPANCIES OR OMISSIONS TO THIS OFFICE PRIOR TO CONSTRUCTION.
- THIS DRAWING IS TO BE READ AND UNDERSTOOD IN CONJUNCTION WITH ALL OTHER PLANS AND DOCUMENTS APPLICABLE TO THIS PROJECT.
- DO NOT SCALE THE DRAWINGS.
- ALL EXISTING UNDERGROUND UTILITIES TO BE VERIFIED IN THE FIELD BY THE CONTRACTOR PRIOR TO CONSTRUCTION.

TEMPORARY BENCHMARKS

TBM#1 - TOP NUT OF FIRE HYDRANT ADJACENT TO EXISTING LOT #3
N = 10,641.63
E = 9,598.90
Z = 207.95

No.	ISSUE	DATE: MM/DD/YYYY
2	ISSUED FOR 2ND SUBMISSION	01/31/2020
3	ISSUED FOR TENDER	02/06/2020
4	ISSUED FOR MECP ECA APPLICATION	02/28/2020
5	ISSUED FOR MATERIAL ORDERING	04/15/2020
6	ISSUED FOR PRE-SERVICING	04/30/2020
7	ISSUED FOR PRE-SERVICING	06/03/2020
8	ISSUED FOR SUBDIVISION AGREEMENT	08/21/2020
9	REISSUED FOR SUBDIVISION AGREEMENT	09/22/2020

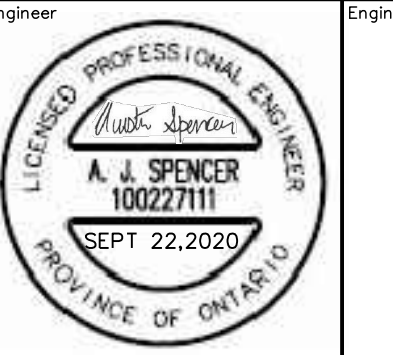

LORA BAY PHASE 4
TOWN OF THE BLUE MOUNTAINS

Project




Drawing

EROSION & SEDIMENT CONTROL & TREE PRESERVATION PLAN 1

CROZIER
CONSULTING ENGINEERS

THE HARBOUREDGE BUILDING,
40 HURON STREET, SUITE 301,
COLLINGWOOD, ON L9Y 4R3
705 446-3510 T
705 446-3520 F
WWW.CFROZIER.CA
INFO@CFROZIER.CA

Drawn By: M.V.R. Design By: M.V.R. Project: 469-3061
Check By: A.S. Scale: 1:1000 Drawing: C108A

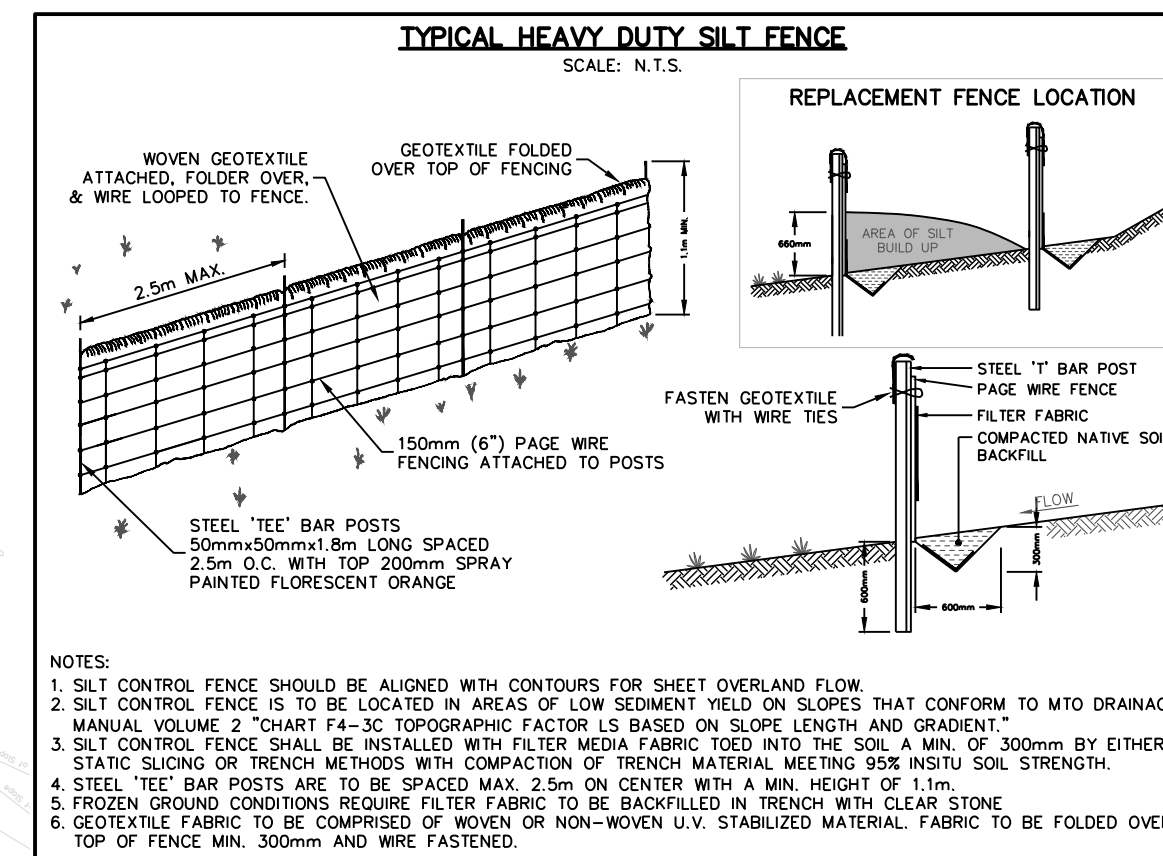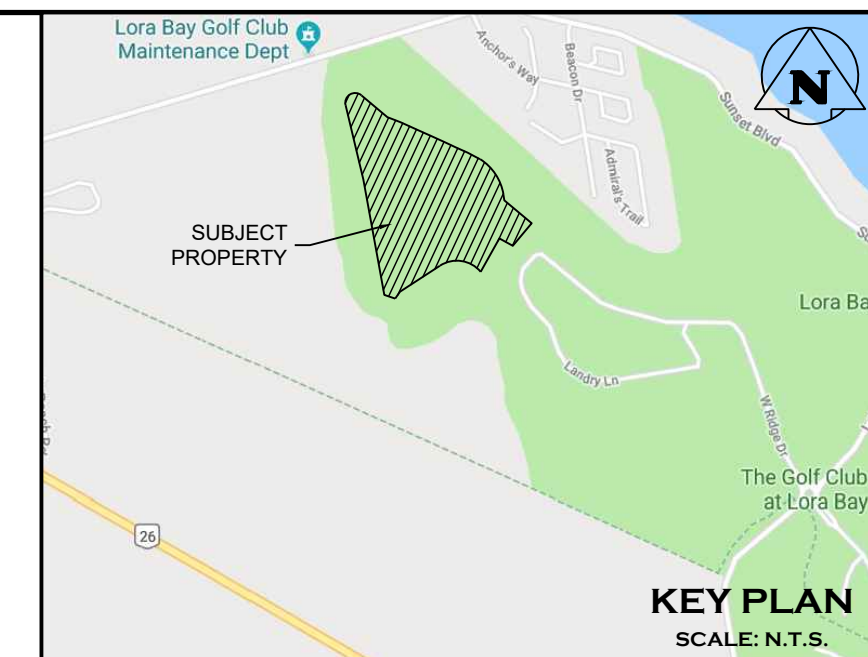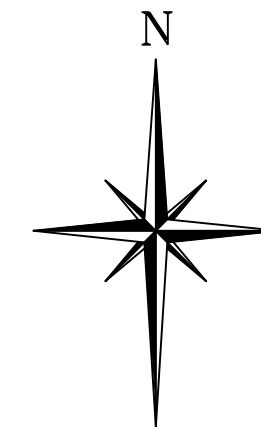


- NOTE:
FOR DITCH GRADING REFER
TO DRAWING C105C

1. THIS DRAWING IS THE EXCLUSIVE PROPERTY OF C.F. CROZIER & ASSOCIATES INC. AND THE REPRODUCTION OF ANY PART WITHOUT PRIOR WRITTEN CONSENT OF THIS OFFICE IS STRICTLY PROHIBITED.
2. THE CONTRACTOR SHALL VERIFY ALL DIMENSIONS, LEVELS, AND DATUMS ON SITE AND REPORT ANY DISCREPANCIES OR OMISSIONS TO THIS OFFICE PRIOR TO CONSTRUCTION.
3. THIS DRAWING IS TO BE READ AND UNDERSTOOD IN CONJUNCTION WITH ALL OTHER PLANS AND DOCUMENTS APPLICABLE TO THIS PROJECT.
4. DO NOT SCALE THE DRAWINGS.
5. ALL EXISTING UNDERGROUND UTILITIES TO BE VERIFIED IN THE FIELD BY THE CONTRACTOR PRIOR TO CONSTRUCTION.

TEMPORARY BENCHMARKS


TBM#1-TOP NUT OF FIRE HYDRANT ADJACENT TO EXISTING LOT #3
N - 10,641.63
E - 9,598.90
Z - 207.95

No.	ISSUE	DATE: MM/DD/YYYY
2	ISSUED FOR 2ND SUBMISSION	01/31/2020
3	ISSUED FOR TENDER	02/06/2020
4	ISSUED FOR MECP ECA APPLICATION	02/28/2020
5	ISSUED FOR MATERIAL ORDERING	04/15/2020
6	ISSUED FOR PRE-SERVICING	04/30/2020
7	ISSUED FOR PRE-SERVICING	06/03/2020
8	ISSUED FOR SUBDIVISION AGREEMENT	08/21/2020
9	REISSUED FOR SUBDIVISION AGREEMENT	09/22/2020

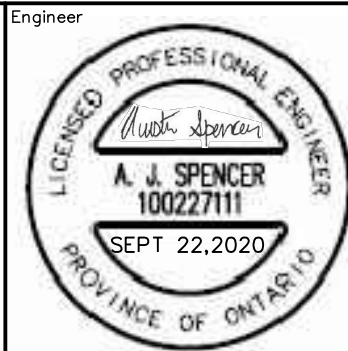


Project		LORA BAY PHASE 4 TOWN OF THE BLUE MOUNTAINS	
Drawing			
EROSION & SEDIMENT CONTROL & TREE PRESERVATION PLAN 2			
		CROZIER CONSULTING ENGINEERS	
		THE HARBOUREDGE BUILDING, 40 HURON STREET, SUITE 301, COLLINGWOOD, ON L9Y 4R3 705 446-3510 T 705 446-3520 F www.cfcrozier.ca info@cfcrozier.ca	
Drawn By	M.V.R.	Design By	M.V.R.
Check By	A.S.	Check By	K.M.
		Project	469-3061
		Scale	1:1000
		Drawing	C108B


UTILITY DUCT SUMMARY				
LENGTH (m)	REQUIRED QUANTITY (HYDRO)	ADDITIONAL QUANTITY REQUIRED (COMMS)	TOTAL DUCTS AT EACH CROSSING	APPROXIMATE CHAINAGE
12.1	4	6	10	0+309 WEST RIDGE DRIVE
12.1	3	5	8	0+177 WEST RIDGE DRIVE
12.1	8	4	12	0+109 WEST RIDGE DRIVE
12.1	3	3	6	0+075 STREET A
12.1	5	3	8	0+184 STREET A
12.1	5	5	10	0+377 STREET A

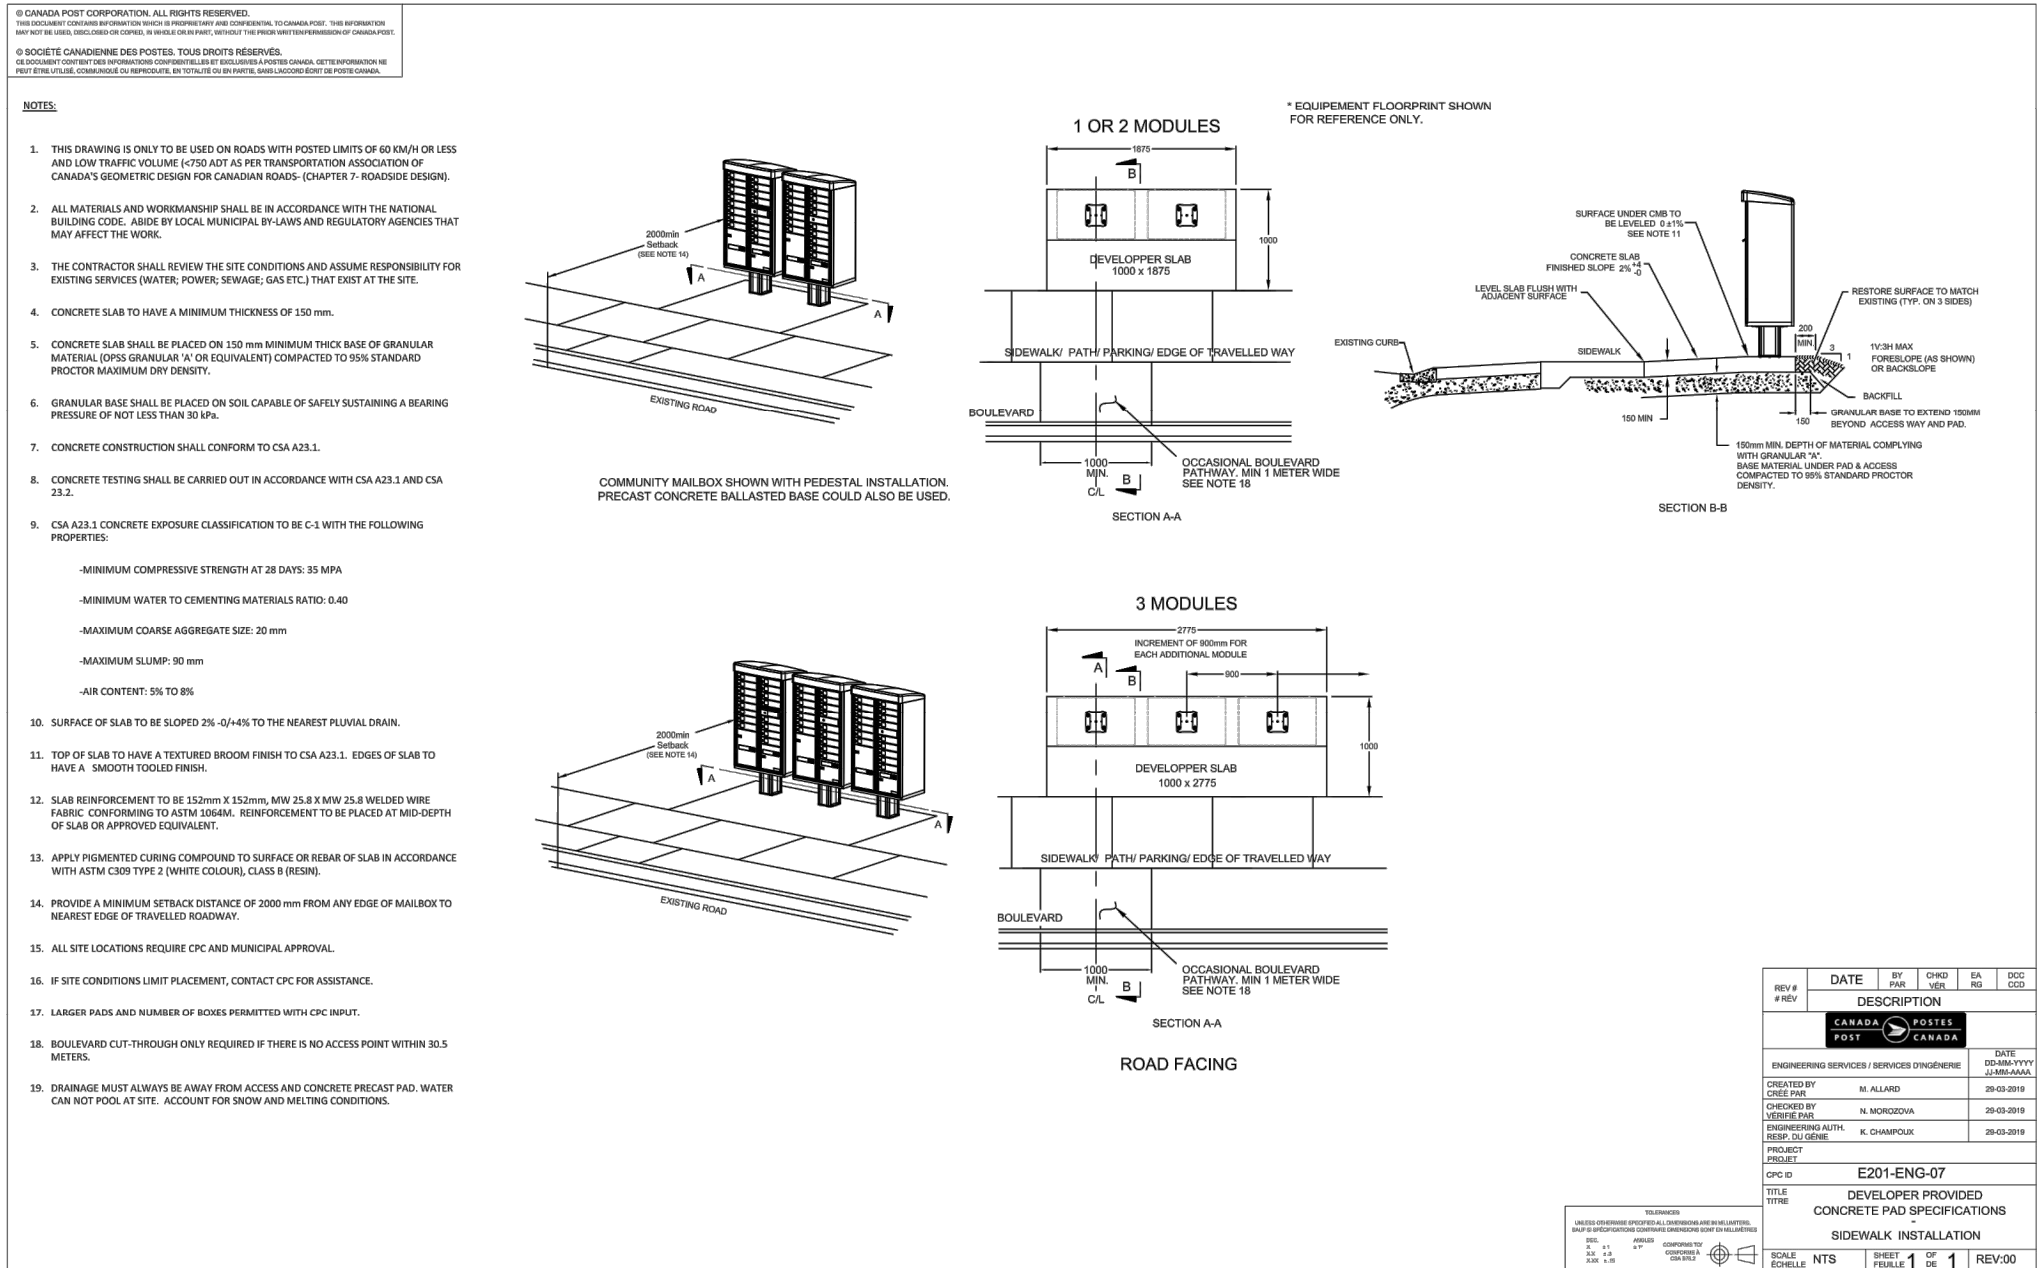

TYPICAL DUCT BANK ROAD CROSSING DETAIL
N.T.S. DIMENSIONS SHOWN IN MILLIMETRES (mm)

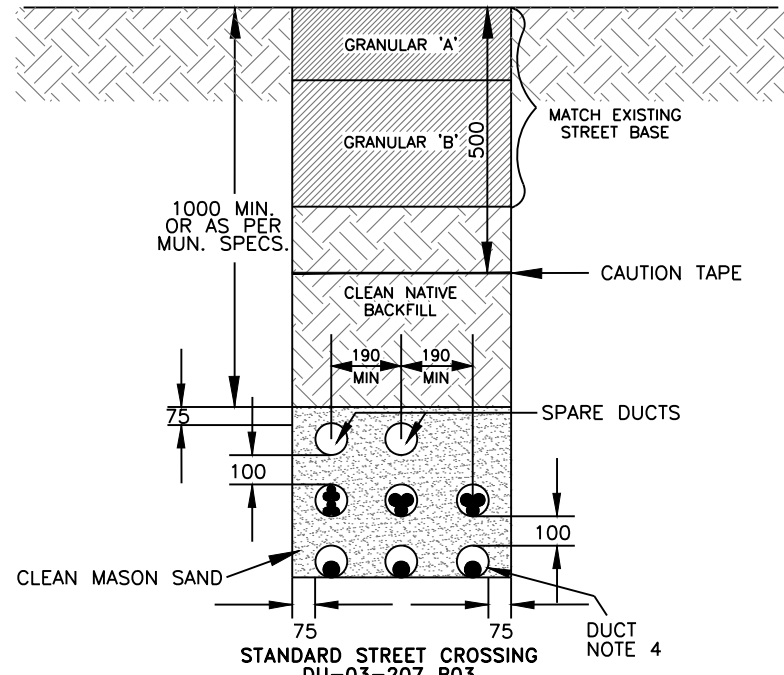

- NOTES:**
- ALL DIMENSIONS ARE IN mm UNLESS STATED OTHERWISE.
 - STREET CROSSING DUCTS TO BE INSTALLED AS PER MUNICIPAL SPECIFICATIONS TO A 1000mm MINIMUM DEPTH FROM FINAL GRADE. CENTER POINT TO BE ELEVATED TO PROVIDE 3% SLOPE TO EXTERMINITY.
 - BACKFILLING & COMPACTION SHALL BE AS PER MUNICIPAL SPECIFICATIONS. COMPACTION SHALL BE A MINIMUM OF 95% STANDARD PROCTOR DENSITY.
 - IF TRENCH BOTTOM IS NOT LEVELLED, FREE OF STONES & SHARP OBJECTS, MASON SAND SHALL BE PLACED IN THE TRENCH BOTTOM BEFORE INSTALLING DUCTS.
 - PRIMARY CABLES SHALL BE IN THE LOWER DUCTS AND SECONDARY CABLES IN THE UPPER DUCTS.
 - THIS DRAWING ALSO APPLIES TO CABLES INSTALLED ACROSS DRIVEWAYS IN INDUSTRIAL & COMMERCIAL SUBDIVISIONS AND UNDER PAVED PARKING AREAS.
 - IN CASE OF ABSENCE OF SECONDARY CABLES IN THE TRENCH, THE PRIMARY CABLES CAN BE PLACED IN THE MIDDLE LEVEL DUCTS.

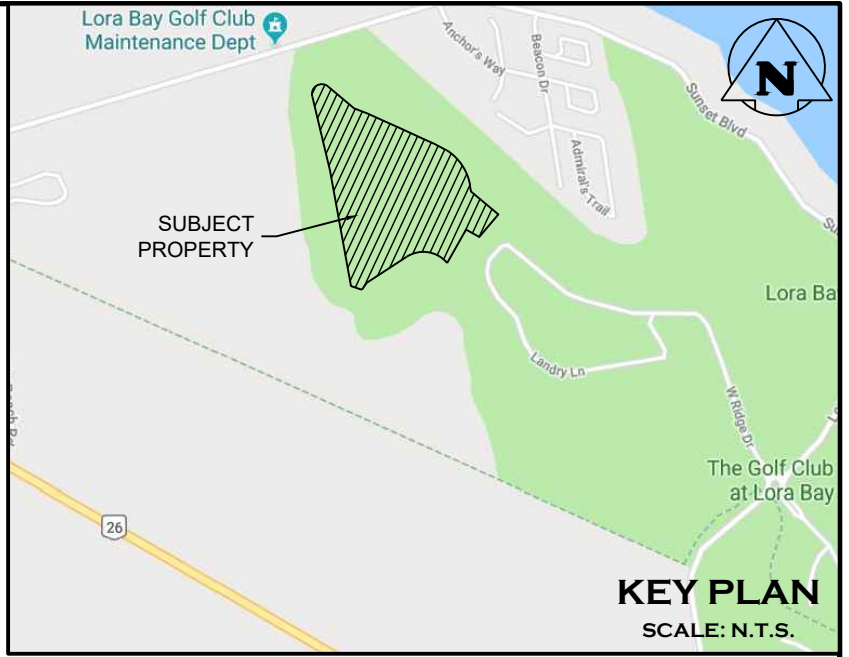

LEGEND

PROPOSED GAS MAIN	— GAS — GAS — GAS — GAS —
PROPOSED JOINT UTILITY TRENCH	=====
DUCT CROSSING	
PROPOSED BELL PEDESTALS	■
PROPOSED KABAR	⊗
EXISTING KABAR	⊙
PROPOSED STREET LIGHT	⊕
PROPOSED HYDRO TRANSFORMER	⊖

CAUTION:
THE POSITION OF THE POLE LINES, CONDUITS, WATERMAINS, SEWERS, AND OTHER UNDERGROUND AND OVERGROUND UTILITIES AND STRUCTURES IS NOT NECESSARILY SHOWN ON THE CONTRACT DRAWINGS, AND, WHERE SHOWN, THE ACCURACY OF THE POSITION OF THE UTILITIES AND STRUCTURES ARE NOT GUARANTEED. CONTRACTOR TO VERIFY LOCATION OF UTILITIES AND ASSUME ALL LIABILITY FOR DAMAGE TO THEM.


NOTE:
REFER TO TYPICAL ROAD SECTION ON DRAWING 107.

NOTE:
LOCATIONS ARE SUBJECT TO CHANGE BASED ON APPROVED UTILITY DESIGNS.

UTILITY DESIGN SUMMARY			
UTILITY	COMPANY	DRAWING NO.	REV. DATE
ELECTRICAL	HYDRO ONE NETWORKS INC.	00336-20-020	MAY 21, 2020
GAS	UNION GAS	07-20-388	JULY 17, 2020
CABLE/TELEPHONE	ROGERS	S200686-F3	JULY 24, 2020
	BELL	S42473	AUG 11, 2020
STREET LIGHTING	C.F. CROZIER & ASSOCIATES	E100	AUG 21, 2020

COMPOSITE UTILITY PLAN FOR INFORMATION PURPOSES ONLY

THIS PLAN HAS BEEN PREPARED BY C.F. CROZIER & ASSOCIATES INC. TO CONSOLIDATE THE DESIGNS COMPLETED BY THE RESPECTIVE UTILITIES. OUR FIRM HAS REVIEWED EACH UTILITY DESIGN TO CONFIRM IT COMPLIES WITH THE APPLICABLE MUNICIPAL GUIDELINES AND ROAD STANDARDS AND TO CONFIRM THERE ARE NO CONFLICTS WITH THE PROPOSED CIVIL SERVING AND DRAINAGE SYSTEMS. WE HAVE NOT CHECKED NOR ACCEPT RESPONSIBILITY FOR THE ACCURACY AND VERACITY OF EACH UTILITY DESIGN, ANY USE WHICH A THIRD PARTY MAKES OF THIS PLAN, OR ANY RELIANCE ON OR DECISIONS BASED ON IT, ARE THE RESPONSIBILITIES OF SUCH THIRD PARTIES. IT IS RECOMMENDED THAT DURING CONSTRUCTION THE THIRD PARTY REFERENCE OR MAKE USE OF THE APPROVED FOR CONSTRUCTION PLANS PREPARED BY EACH RESPECTIVE UTILITY.

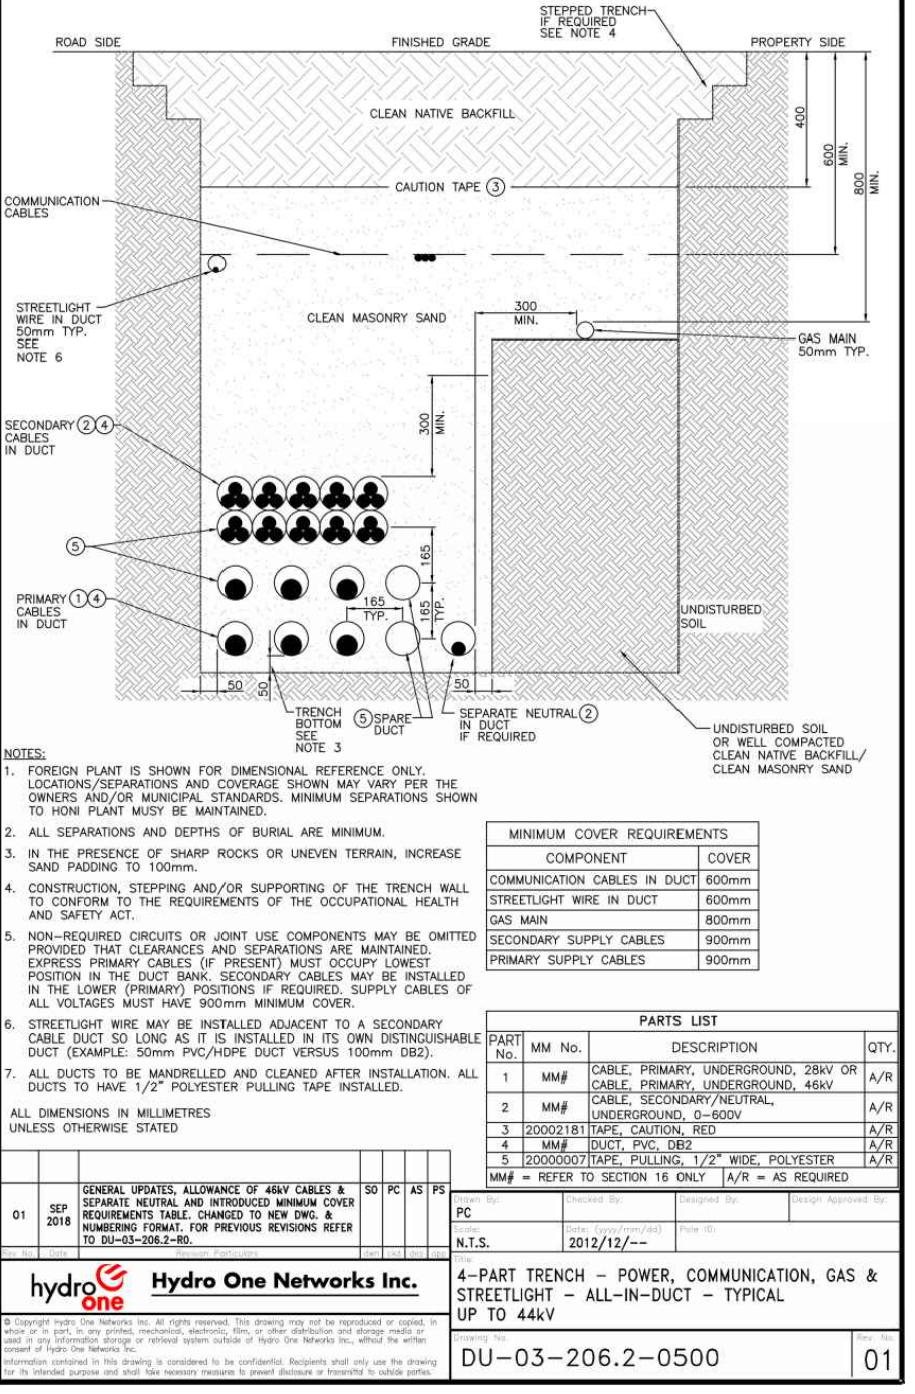


- THIS DRAWING IS THE EXCLUSIVE PROPERTY OF C.F. CROZIER & ASSOCIATES INC. AND THE REPRODUCTION OF ANY PART WITHOUT PRIOR WRITTEN CONSENT OF THIS OFFICE IS STRICTLY PROHIBITED.
- THE CONTRACTOR SHALL VERIFY ALL DIMENSIONS, LEVELS, AND DATUMS ON SITE AND REPORT ANY DISCREPANCIES OR OMISSIONS TO THIS OFFICE PRIOR TO CONSTRUCTION.
- THIS DRAWING IS TO BE READ AND UNDERSTOOD IN CONJUNCTION WITH ALL OTHER PLANS AND DOCUMENTS APPLICABLE TO THIS PROJECT.
- DO NOT SCALE THE DRAWINGS.
- ALL EXISTING UNDERGROUND UTILITIES TO BE VERIFIED IN THE FIELD BY THE CONTRACTOR PRIOR TO CONSTRUCTION.

TEMPORARY BENCHMARKS

TBM#1 - TOP NUT OF FIRE HYDRANT ADJACENT TO EXISTING LOT #3
N = 10,641.63
E = 9,598.90
Z = 207.95

No.	ISSUE	DATE: MM/DD/YYYY
2	ISSUED FOR 2ND SUBMISSION	01/31/2020
3	ISSUED FOR TENDER	02/06/2020
4	ISSUED FOR MECP ECA APPLICATION	02/28/2020
5	ISSUED FOR MATERIAL ORDERING	04/15/2020
6	ISSUED FOR PRE-SERVICING	04/30/2020
7	ISSUED FOR PRE-SERVICING	06/03/2020
8	ISSUED FOR SUBDIVISION AGREEMENT	08/21/2020
9	REISSUED FOR SUBDIVISION AGREEMENT	09/22/2020

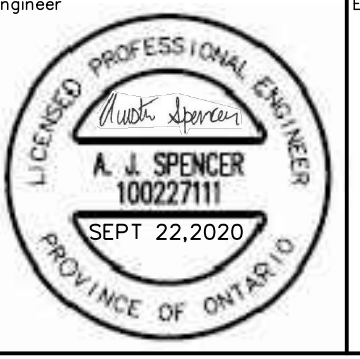

Project
LORA BAY PHASE 4
TOWN OF THE BLUE MOUNTAINS

Drawing
COMPOSITE UTILITY PLAN



THE HARBOUREDGE BUILDING,
40 HURON STREET, SUITE 301,
COLLINGWOOD, ON L9Y 4R3
705 446-3510 T
705 446-3520 F
WWW.CFCROZIER.CA
INFO@CFCROZIER.CA


Drawn By	M.V.R.	Design By	M.V.R.	Project	469-3061
Check By	A.S.	Check By	K.M.	Scale	1:1000
				Drawing	C109

Town of Blue Mountains
Planning and Development Services
Accepted For Construction

AFC Drawings are only valid as part and upon execution of a
Development Agreement


Signature
signature
23-Aug-2020



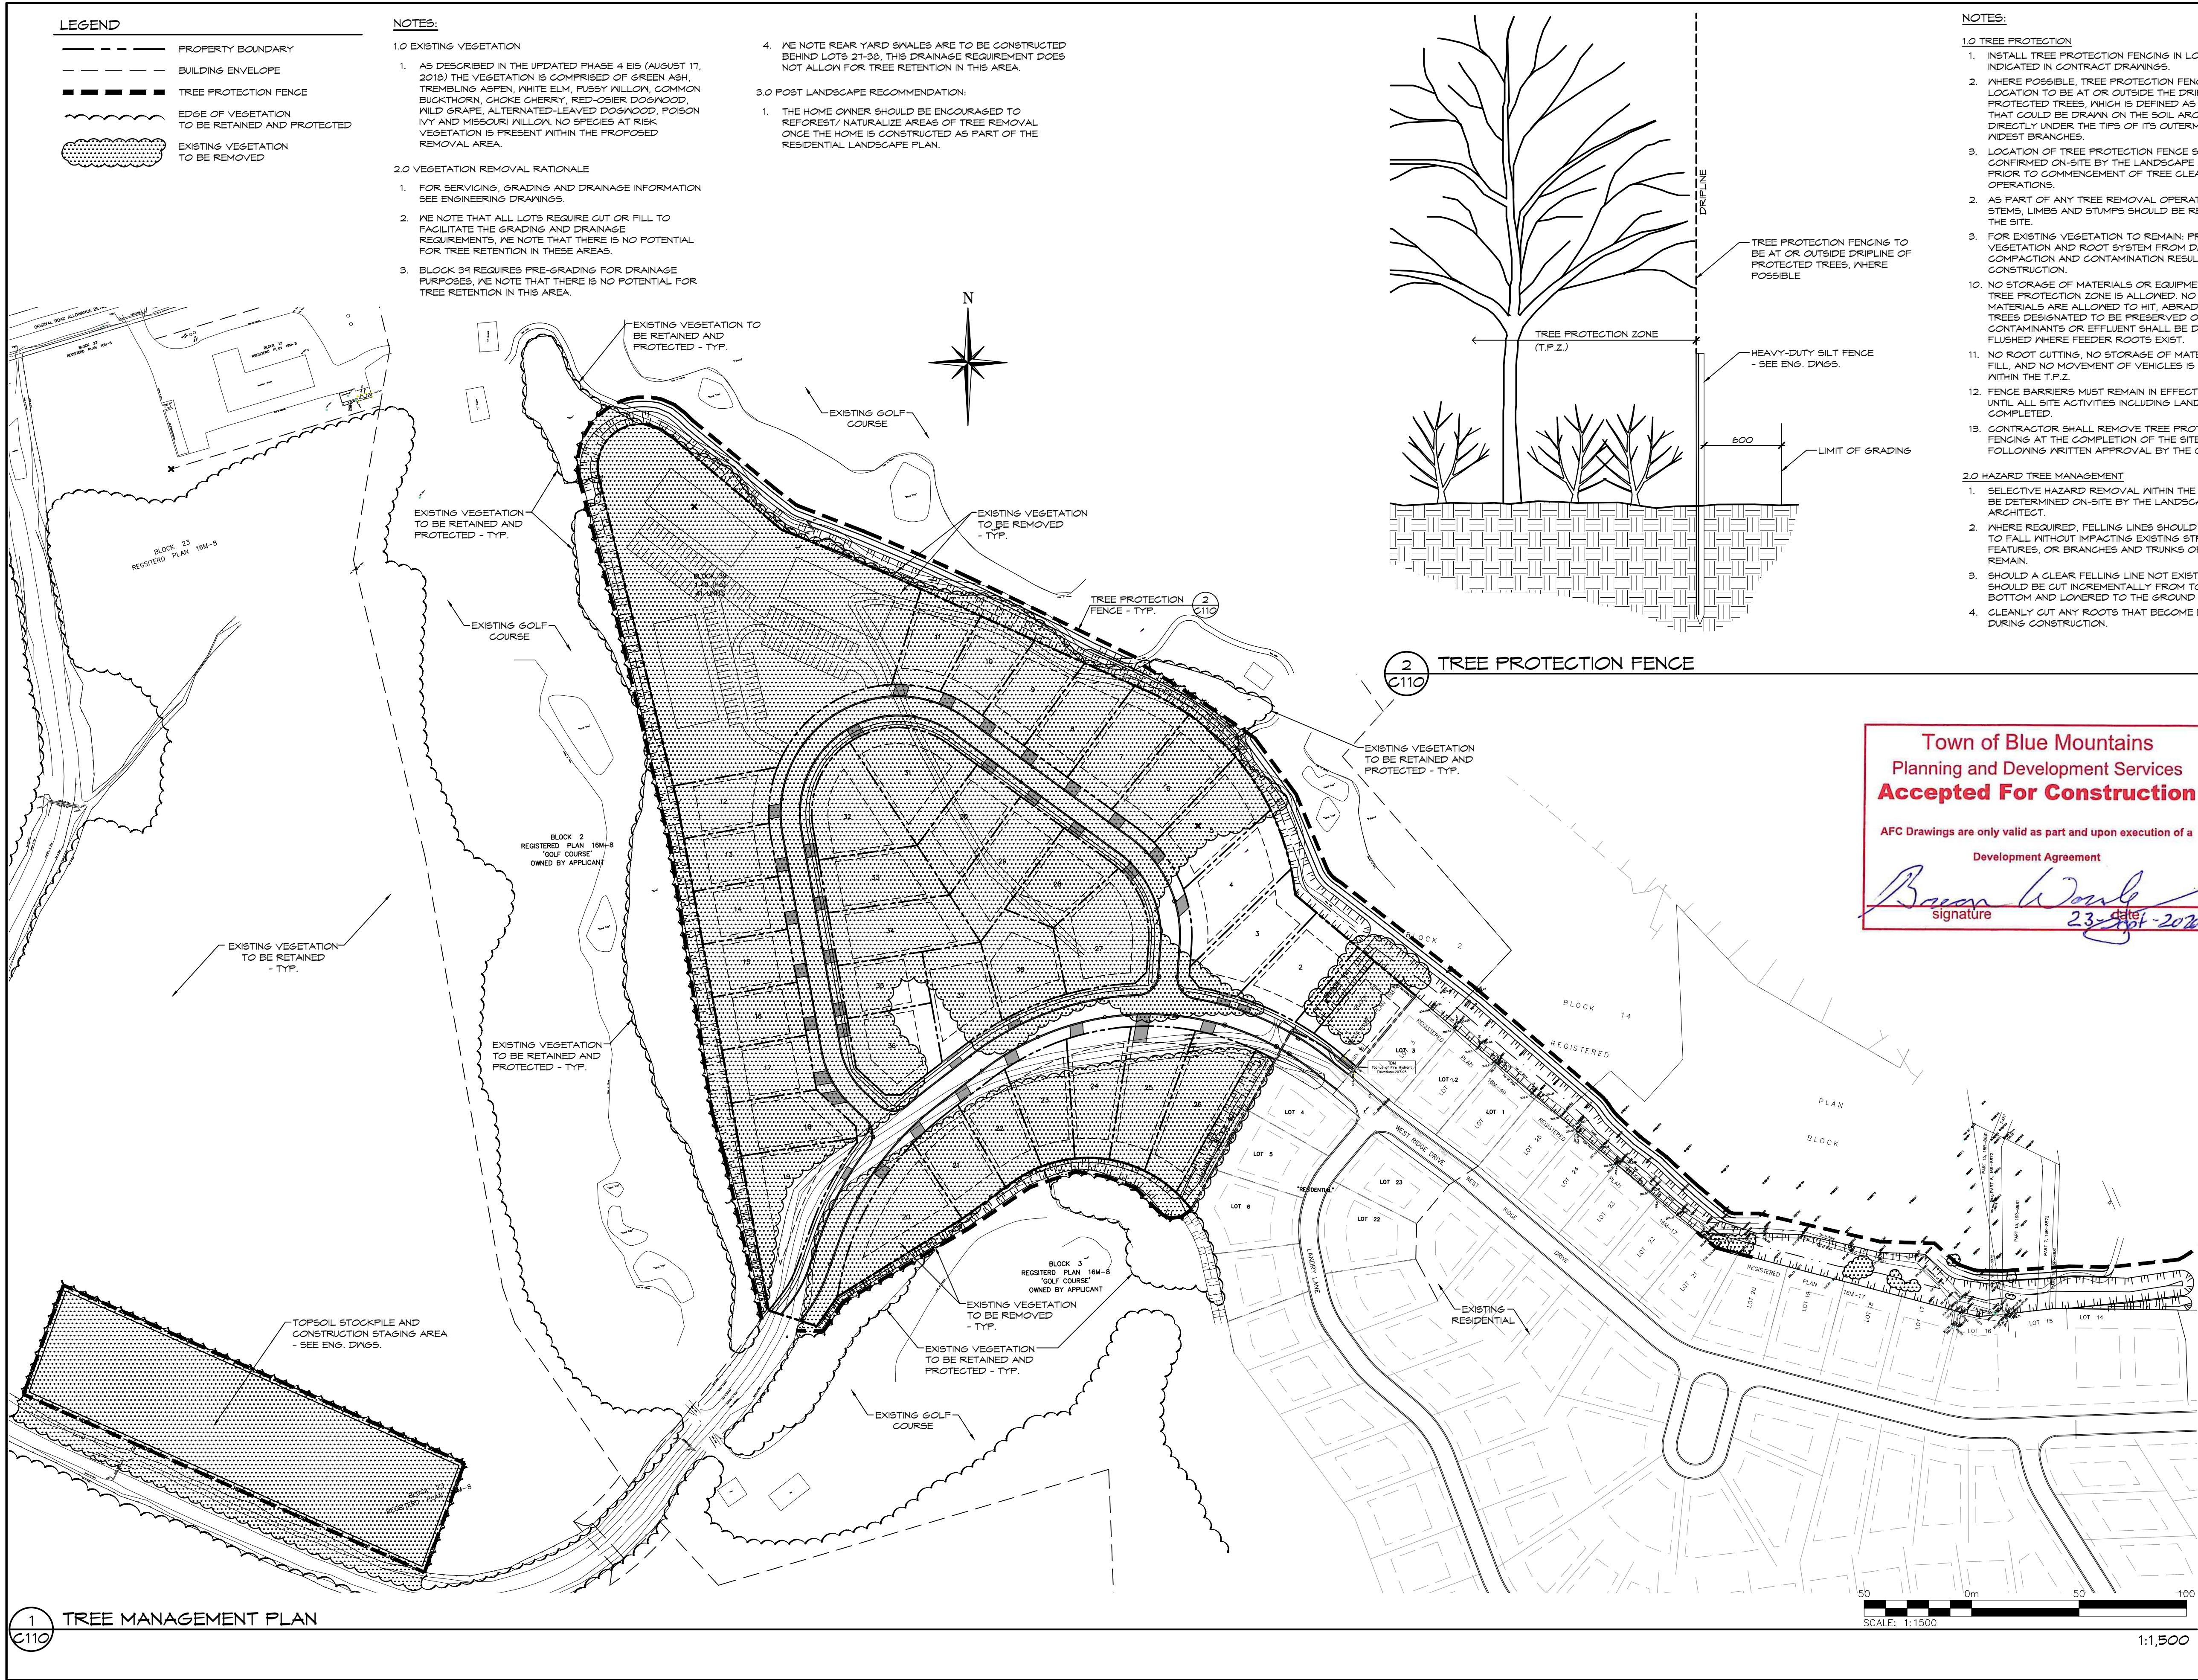

1. THIS DRAWING IS THE EXCLUSIVE PROPERTY OF C.F. CROZIER & ASSOCIATES INC. AND THE REPRODUCTION OF ANY PART WITHOUT PRIOR WRITTEN CONSENT OF THIS OFFICE IS STRICTLY PROHIBITED.
2. THE CONTRACTOR SHALL VERIFY ALL DIMENSIONS, LEVELS, AND DATUMS ON SITE AND REPORT ANY DISCREPANCIES OR OMISSIONS TO THIS OFFICE PRIOR TO CONSTRUCTION.
3. THIS DRAWING IS TO BE READ AND UNDERSTOOD IN CONJUNCTION WITH ALL OTHER PLANS AND DOCUMENTS APPLICABLE TO THIS PROJECT.
4. DO NOT SCALE THE DRAWINGS.
5. ALL EXISTING UNDERGROUND UTILITIES TO BE VERIFIED IN THE FIELD BY THE CONTRACTOR PRIOR TO CONSTRUCTION.

No.	ISSUE	DATE: MM/DD/YYYY
0	ISSUED FOR SITE ALTERATION PRE-SERVICING	02/28/2020

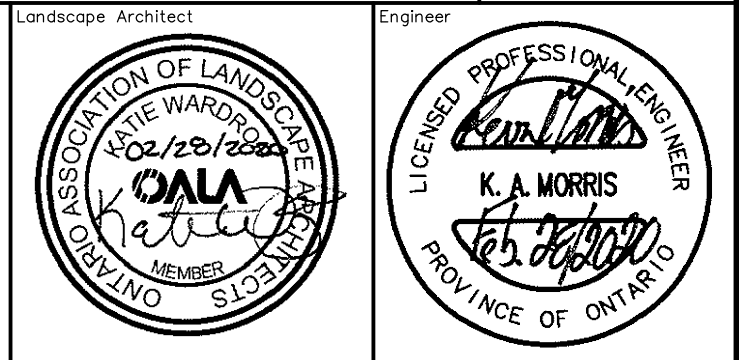


Project

LORA BAY PHASE 4
TOWN OF THE BLUE MOUNTAINS


Drawing

TREE MANAGEMENT PLAN

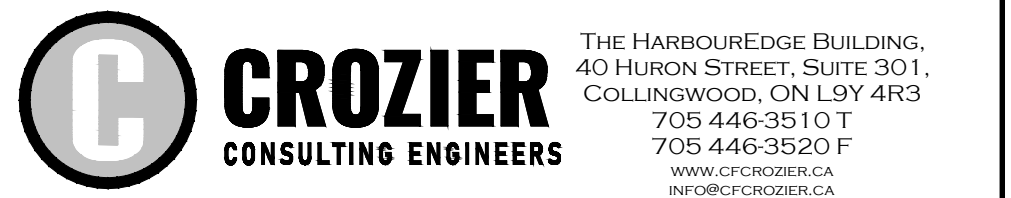

Drawn By K.W. Design By K.W. Project 469-3061

Check By K.W. Check By K.M. Scale AS SHOWN Drawing C110

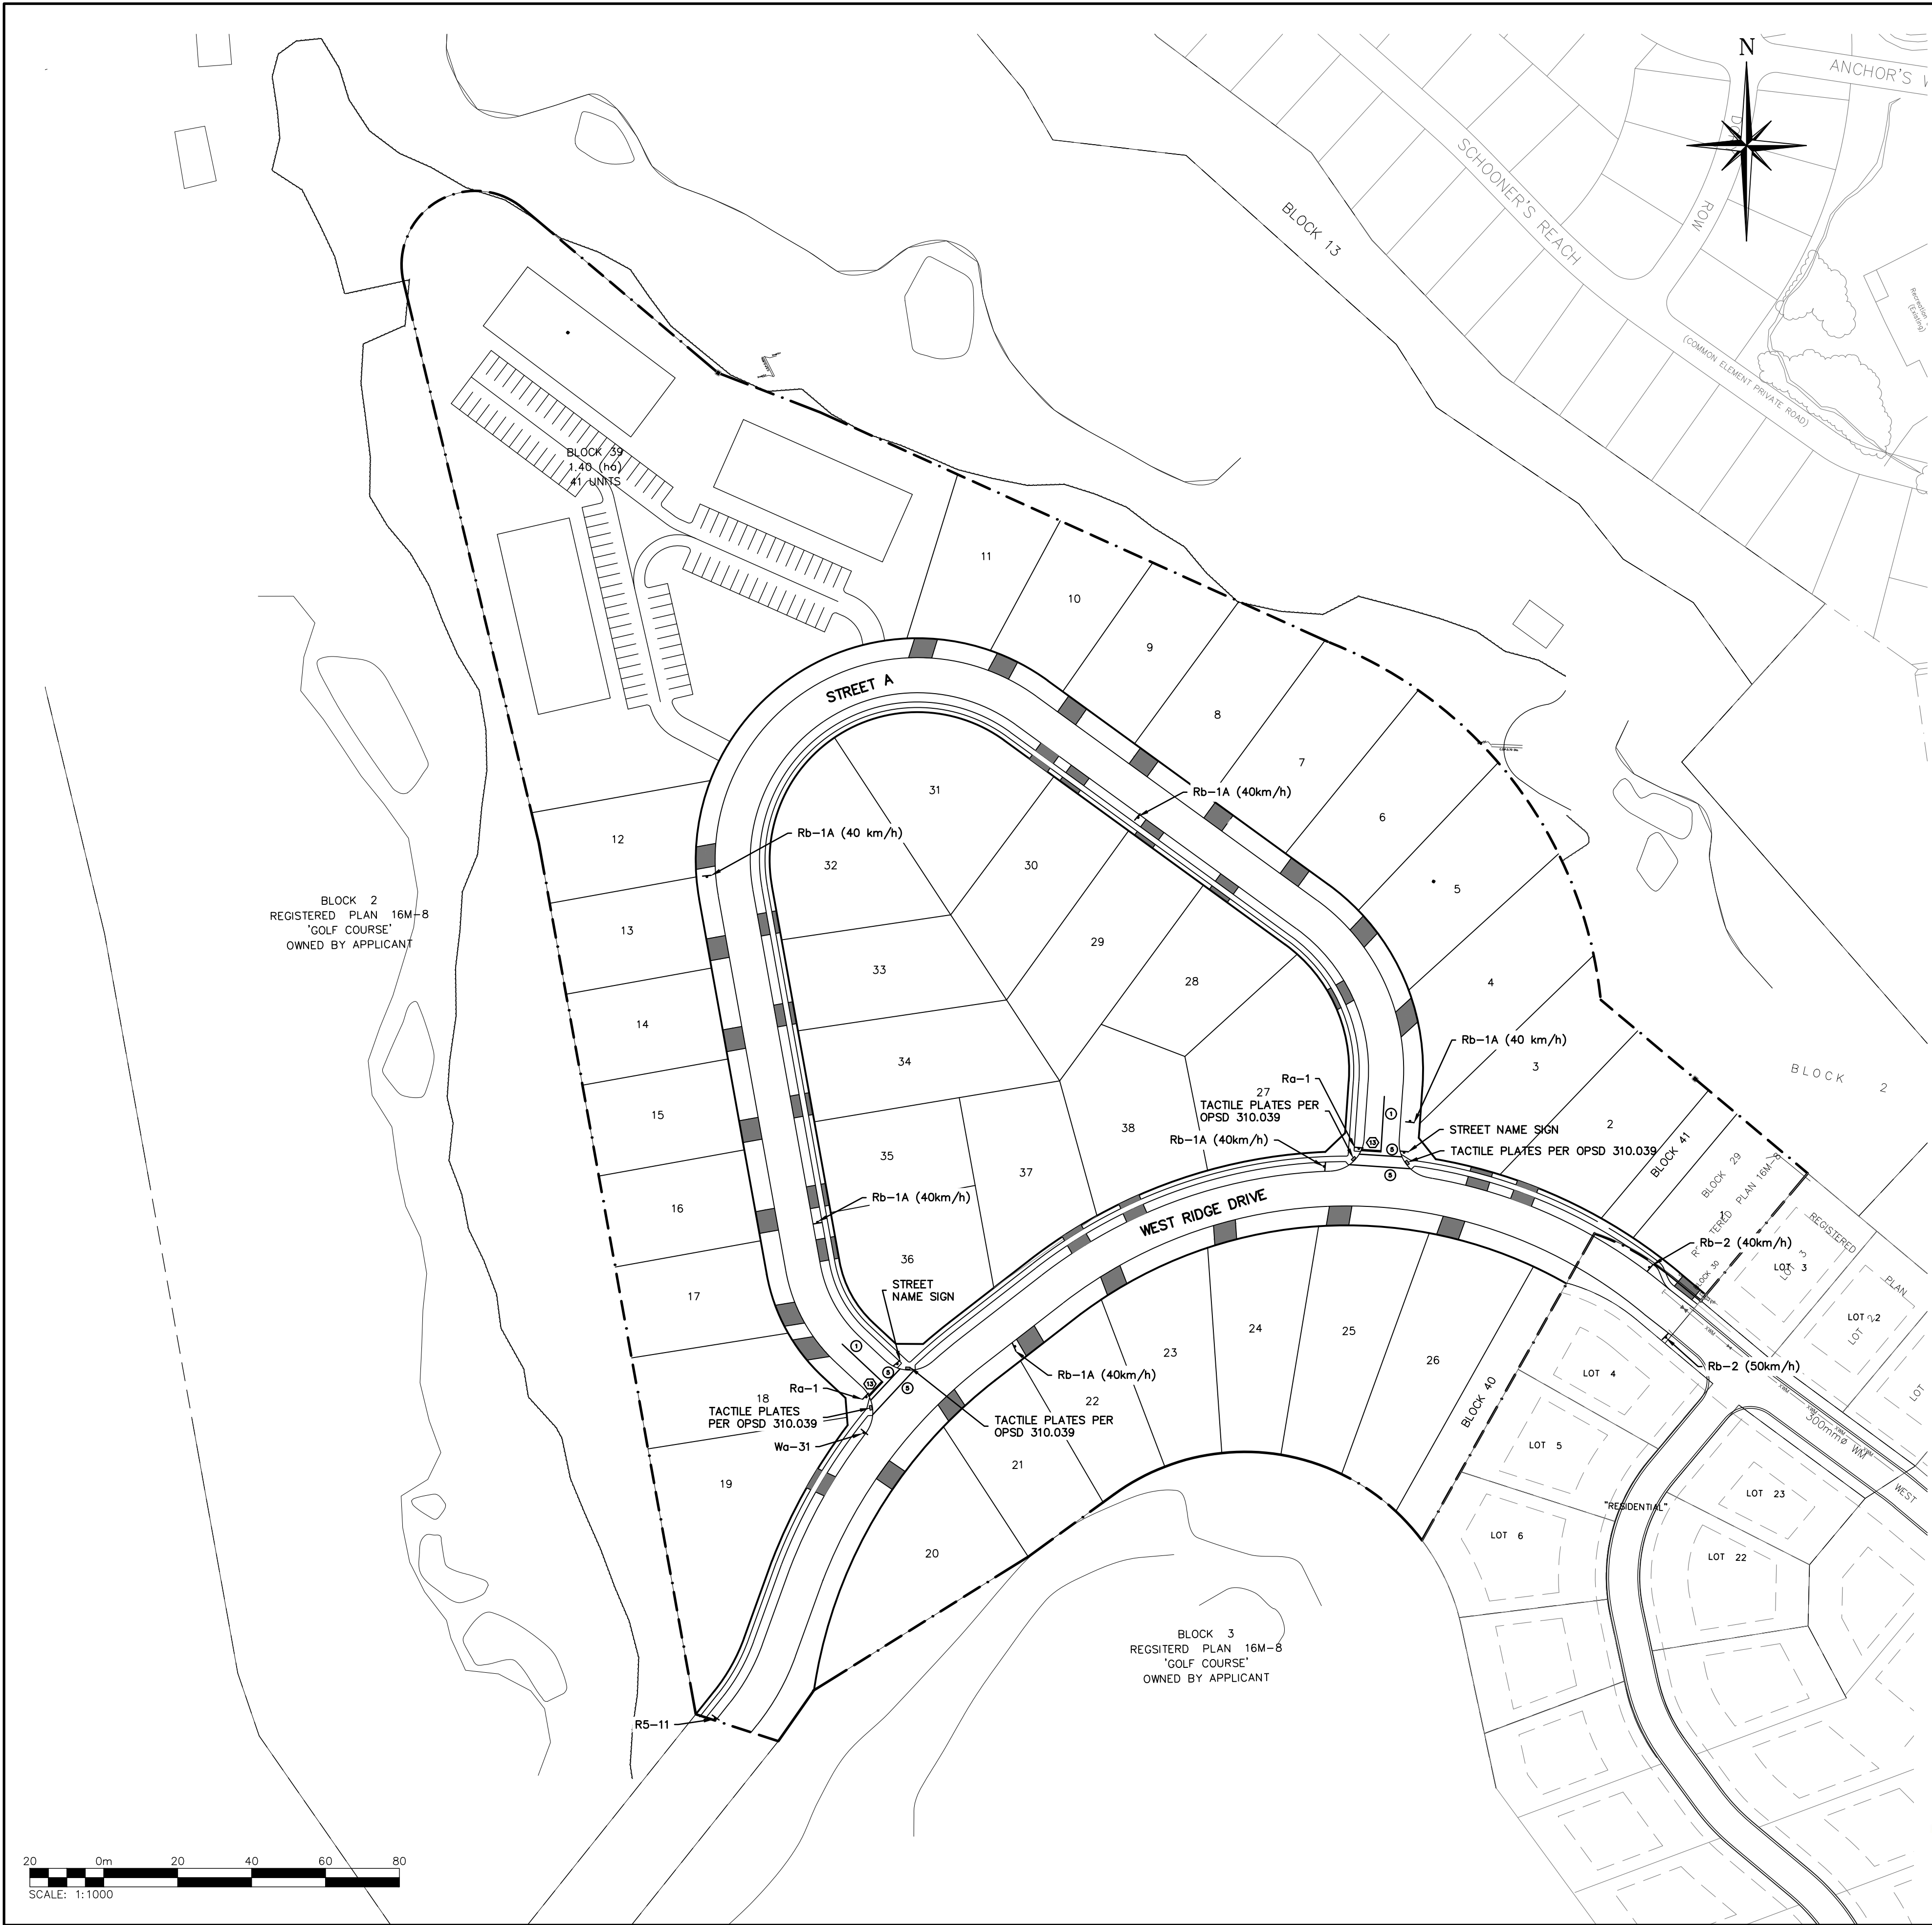

PAVEMENT MARKINGS LEGEND	
1	SOLID YELLOW, 10cm
5	SOLID WHITE, 10cm
13	SOLID WHITE, 30cm

NOTES:
1. USE ① TO DENOTE PAVEMENT MARKING
2. USE ② TO DENOTE PAVEMENT MARKING, DURABLE



Rb-2 SPEED LIMIT BEGINS
60cm x 90cm



Rb-1A SPEED LIMIT
60cm x 90cm




Wa-31 NO EXIT SIGN
45cm x 45cm



Ra-1 STOP SIGN
60cm x 60cm



R5-11 AUTHORIZED VEHICLES ONLY
30cm X 24cm

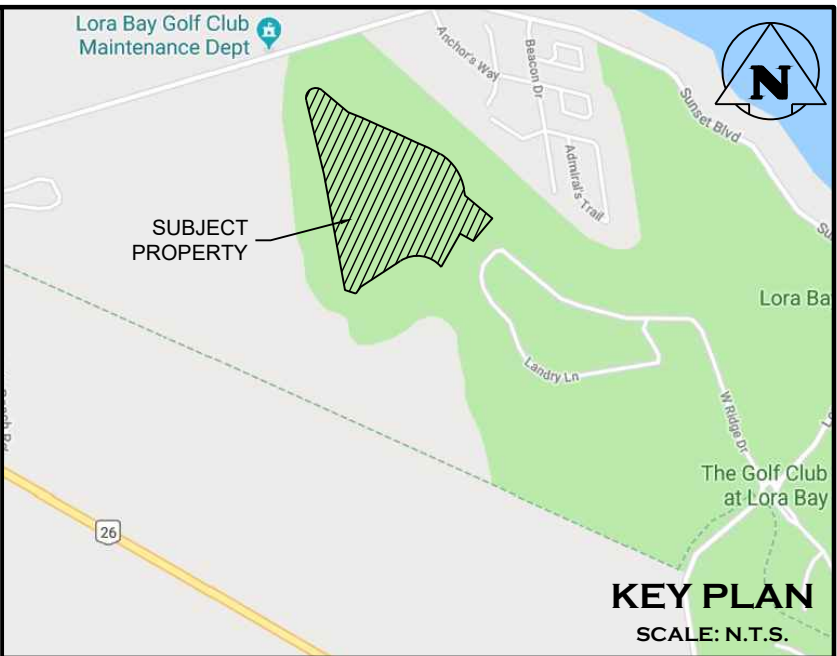

- THIS DRAWING IS THE EXCLUSIVE PROPERTY OF C.F. CROZIER & ASSOCIATES INC. AND THE REPRODUCTION OF ANY PART WITHOUT PRIOR WRITTEN CONSENT OF THIS OFFICE IS STRICTLY PROHIBITED.
- THE CONTRACTOR SHALL VERIFY ALL DIMENSIONS, LEVELS, AND DATUMS ON SITE AND REPORT ANY DISCREPANCIES OR OMISSIONS TO THIS OFFICE PRIOR TO CONSTRUCTION.
- THIS DRAWING IS TO BE READ AND UNDERSTOOD IN CONJUNCTION WITH ALL OTHER PLANS AND DOCUMENTS APPLICABLE TO THIS PROJECT.
- DO NOT SCALE THE DRAWINGS.
- ALL EXISTING UNDERGROUND UTILITIES TO BE VERIFIED IN THE FIELD BY THE CONTRACTOR PRIOR TO CONSTRUCTION.

TEMPORARY BENCHMARKS

TBM#1 - TOP NUT OF FIRE HYDRANT ADJACENT TO EXISTING LOT #3
N - 10,641.63
E - 9,598.90
Z - 207.95

No.	ISSUE	DATE: MM/DD/YYYY
0	ISSUED FOR TOWN REVIEW	07/17/2020
1	ISSUED FOR SUBDIVISION AGREEMENT	08/07/2020
2	REISSUED FOR SUBDIVISION AGREEMENT	09/22/2020



LORA BAY PHASE 4
TOWN OF THE BLUE MOUNTAINS

SIGNAGE PLAN





THE HARBOUREDGE BUILDING,
40 HURON STREET, SUITE 301,
COLLINGWOOD, ON L9Y 4R3
705 446-3510 T
705 446-3520 F
INFO@CFCROZIER.CA

Drawn By	M.V.R.	Design By	M.V.R.	Project	469-3061
Check By	A.S.	Check By	K.M.	Scale	1:1000
				Drawing	C111


Town of Blue Mountains
Planning and Development Services
Accepted For Construction

AFC Drawings are only valid as part and upon execution of a
Development Agreement

Brian A. Warr
signature
23-Sept-2020
date

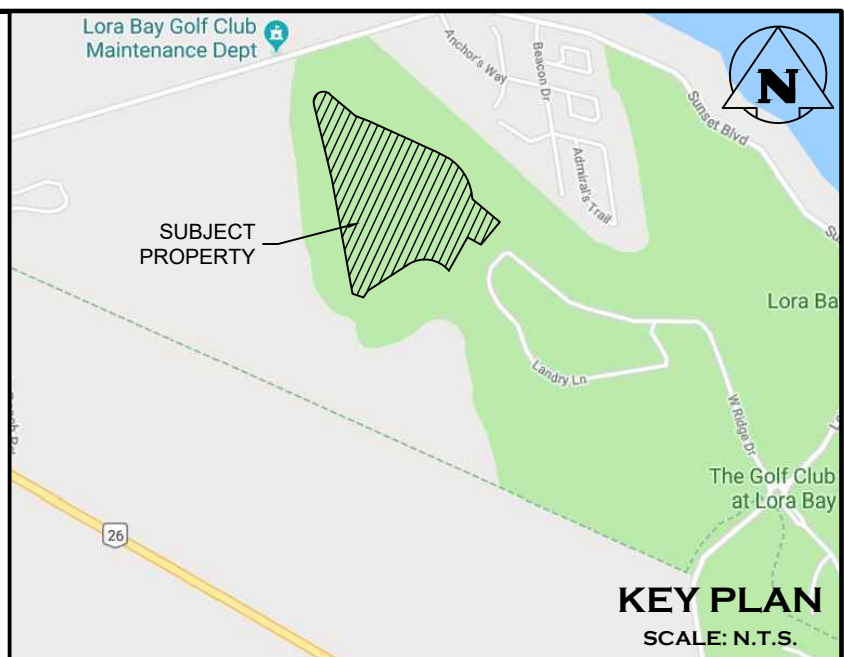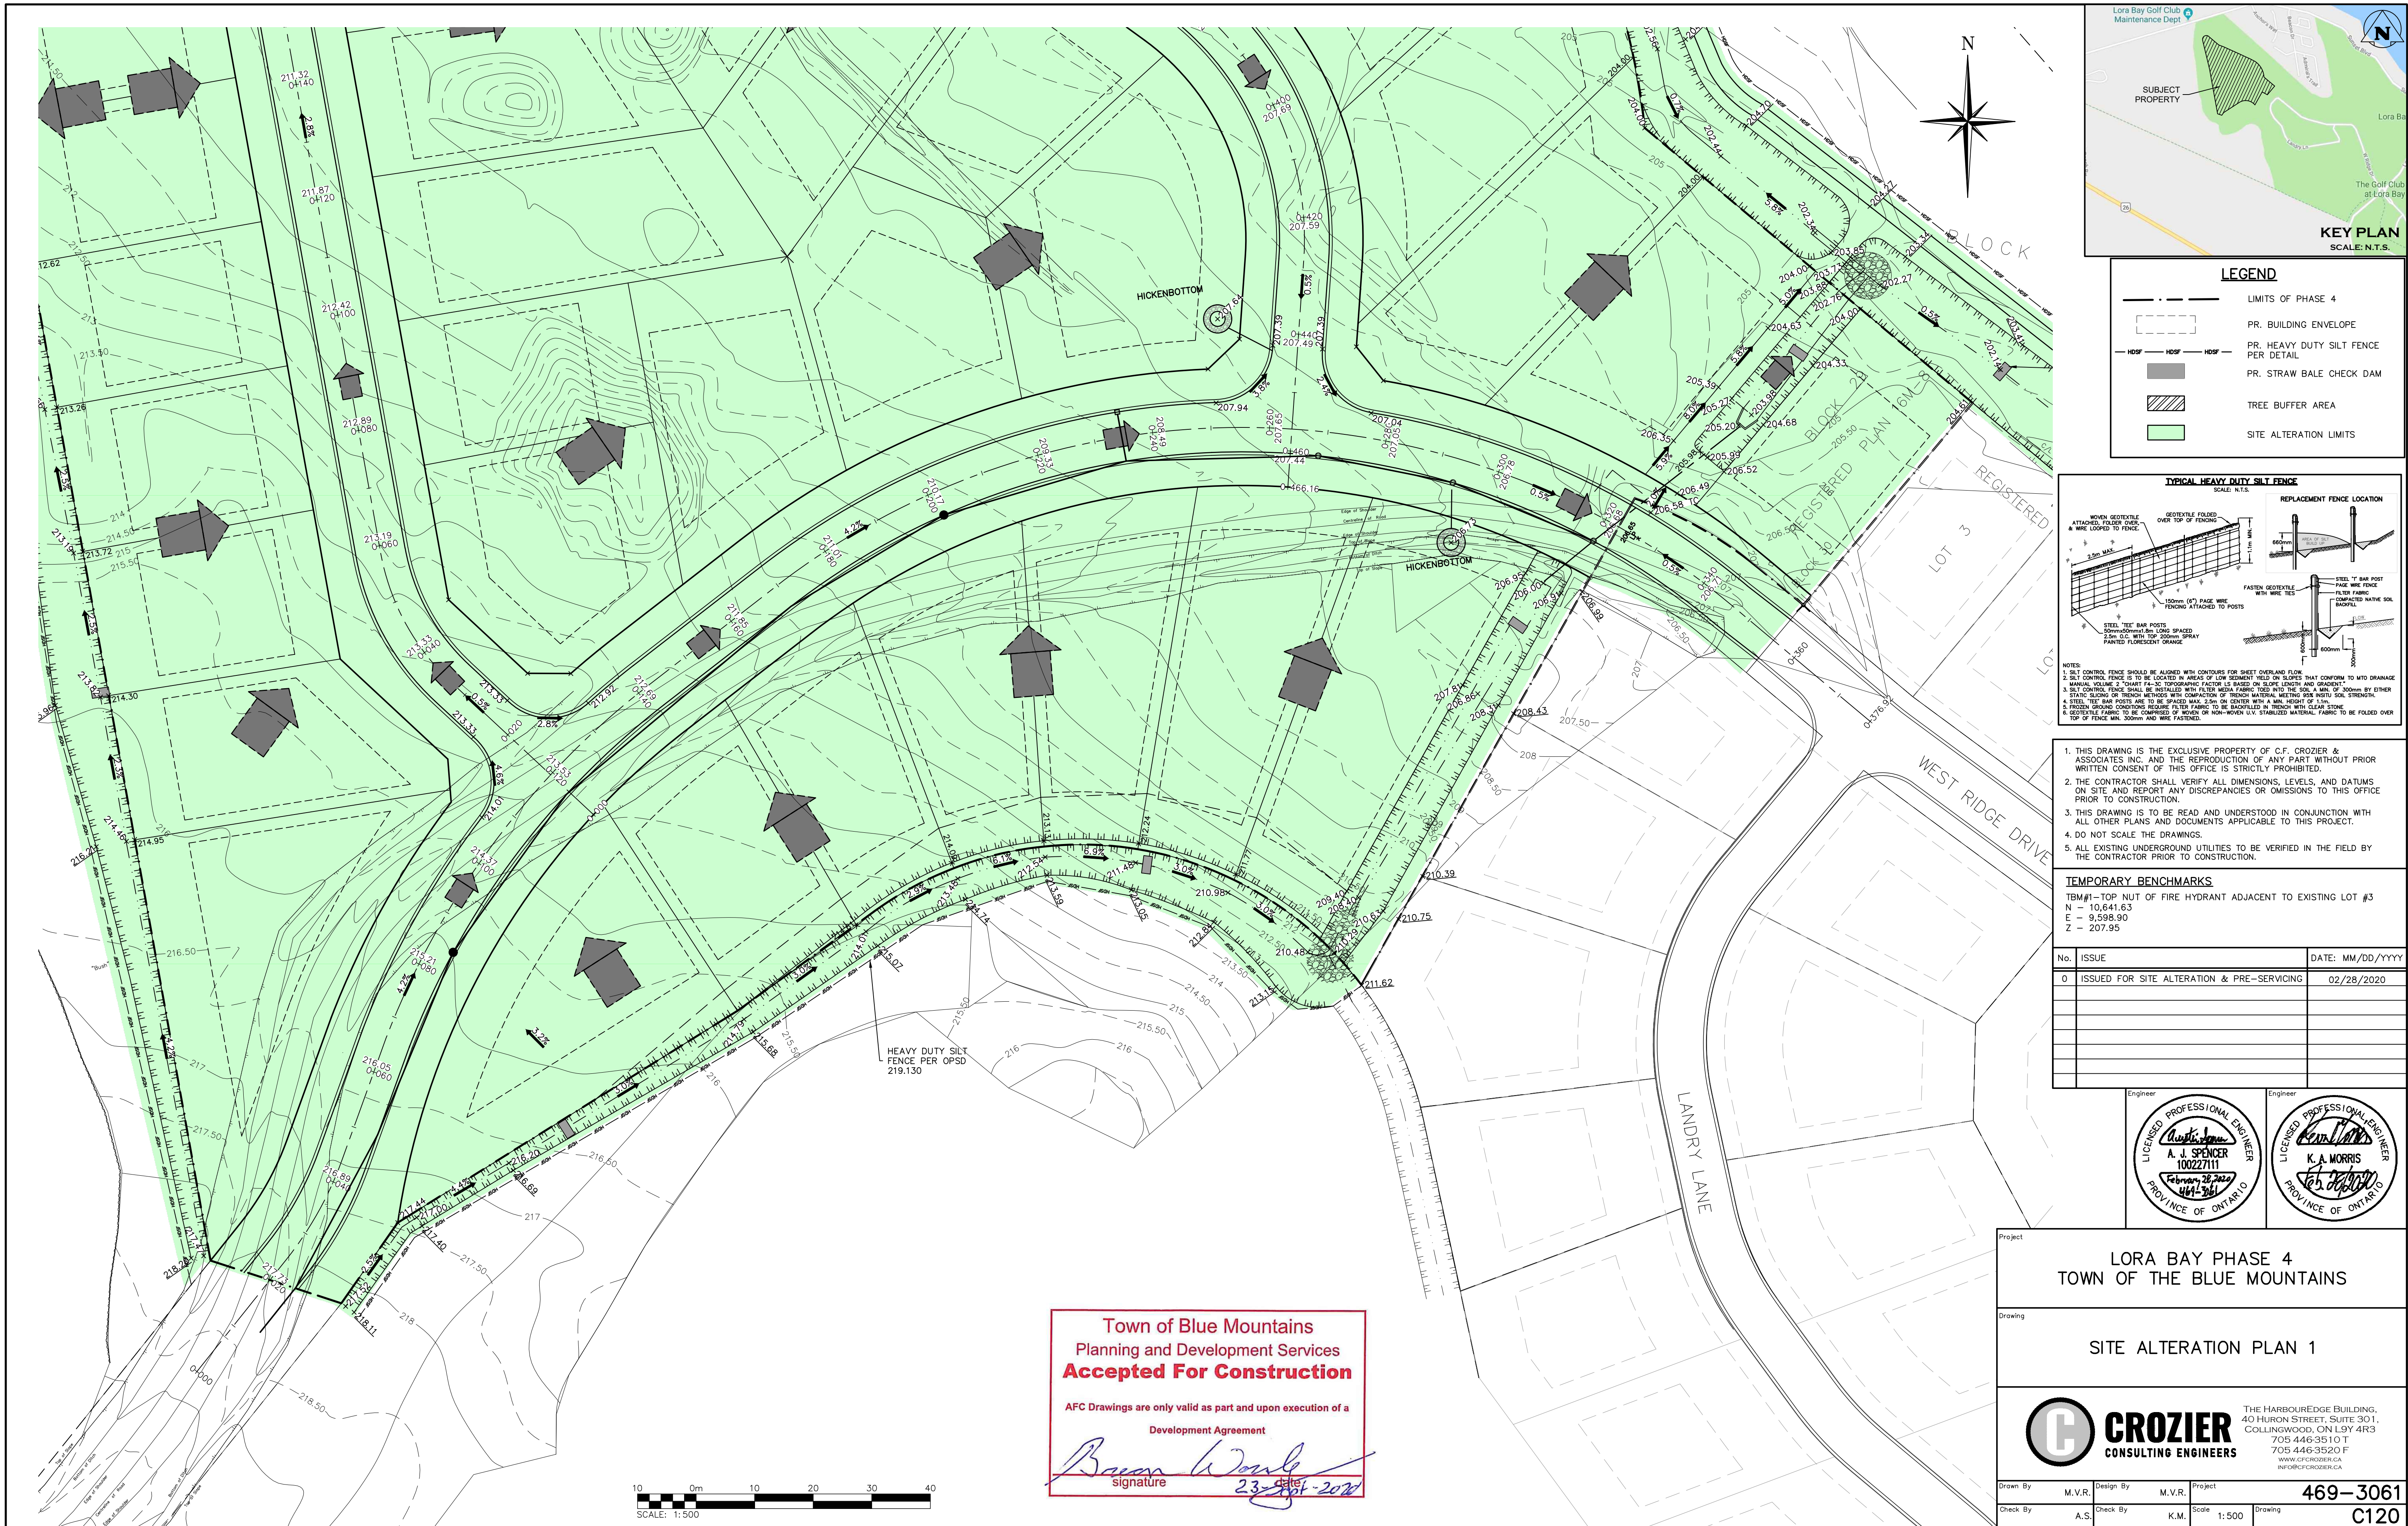

- LEGEND**
- LIMITS OF PHASE 4
 - - - - - PR. BUILDING ENVELOPE
 - HDSF- HDSF- HDSF- PR. HEAVY DUTY SILT FENCE PER DETAIL
 - PR. STRAW BALE CHECK DAM
 - Tree Buffer Area
 - Site Alteration Limits

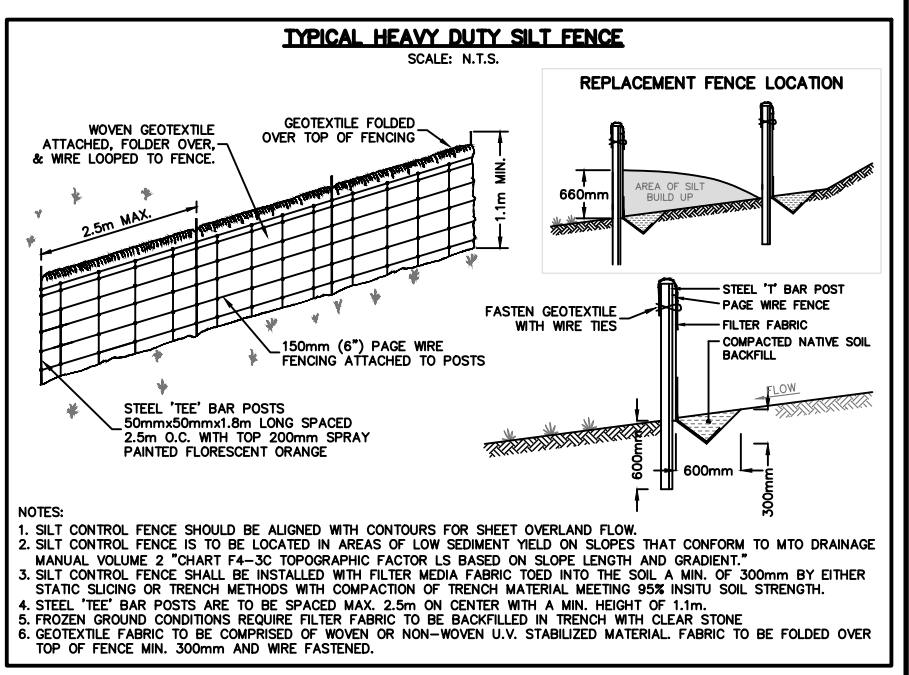


- NOTES:**
1. SILT CONTROL FENCE IS TO BE LOCATED IN AREAS OF LOW SEDIMENT YIELD ON SLOPES THAT CONFORM TO WTD DRAINAGE MANUAL VOLUME 2 "SMART FA-30" TOPOGRAPHIC FACTOR IS BASED ON SLOPE LENGTH AND GRADIENT.
 2. SILT CONTROL FENCE SHALL BE INSTALLED WITH FILTER MEDIA FABRIC TIED INTO THE SOIL A MIN. OF 300mm BY EITHER STATIC SLOPING OR TRENCH METHOD WITH COMPACTED MATERIAL, MEETING SIX INST. SOIL STRENGTH.
 3. SILT CONTROL FENCE SHALL BE SPACED MAX. 2.5m ON CENTER WITH A MIN. HEIGHT OF 1.0m.
 4. PROPOSED GROUND CONDITIONS REQUIRE FILTER FABRIC TO BE BACKFILLED IN TRENCH WITH CLEAR STONE.
 5. GEOTEXTILE FABRIC TO BE COMPOSED OF WOODEN OR NON-WOODEN U.V. STABILIZED MATERIAL. FABRIC TO BE FOLDED OVER TOP OF FENCE MIN. 300mm AND WIRE FASTENED.

TEMPORARY BENCHMARKS

TBM#1-TOP NUT OF FIRE HYDRANT ADJACENT TO EXISTING LOT #3
N - 10,641.63
E - 9,598.90
Z - 207.95

No.	ISSUE	DATE: MM/DD/YYYY
0	ISSUED FOR SITE ALTERATION & PRE-SERVICING	02/28/2020

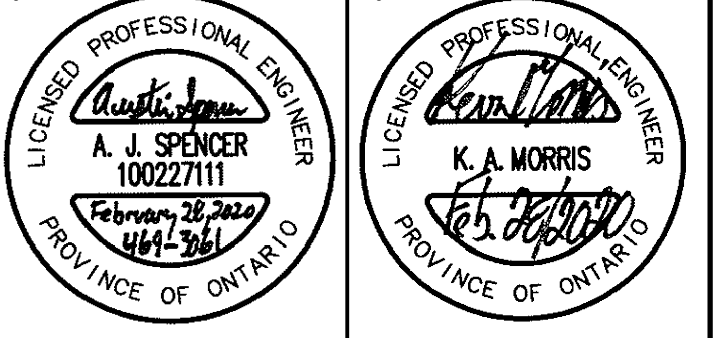

Project

LORA BAY PHASE 4
TOWN OF THE BLUE MOUNTAINS

Drawing

SITE ALTERATION PLAN 1

CROZIER CONSULTING ENGINEERS

THE HARBOUREDGE BUILDING,
40 HURON STREET, SUITE 301,
COLLINGWOOD, ON L9Y 4R3
705 446-3510 T
705 446-3520 F
WWW.CROZIER.CA
INFO@CROZIER.CA



Drawn By: M.V.R. Design By: M.V.R. Project: 469-3061
Check By: A.S. Check By: K.M. Scale: 1:500 Drawing: C120

Town of Blue Mountains
Planning and Development Services
Accepted For Construction


AFC Drawings are only valid as part and upon execution of a
Development Agreement


Brian W. Winkler
signature
23-Feb-2020



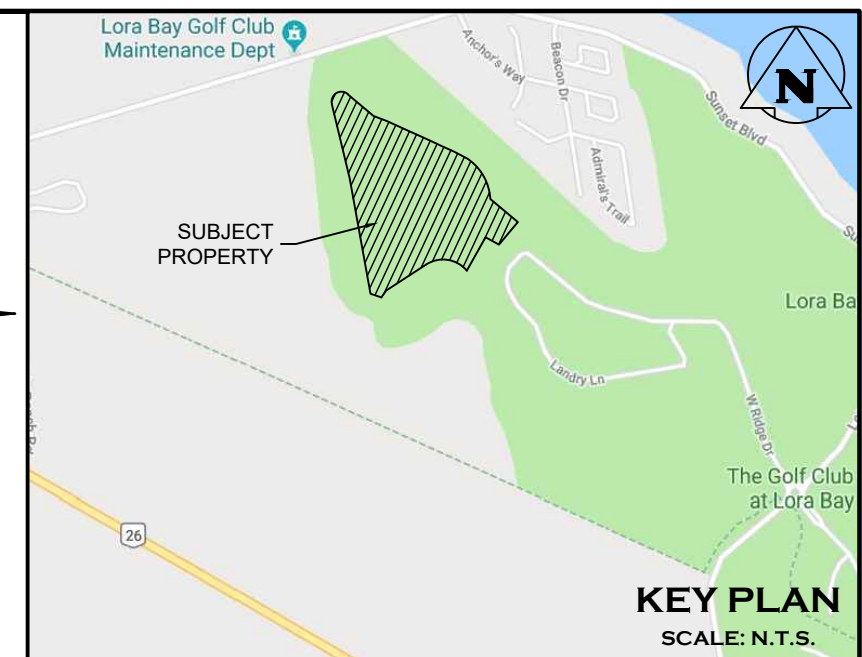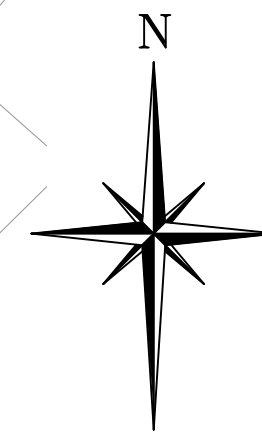

LEGEND

  	LIMITS OF PHASE 4 PR. BUILDING ENVELOPE
	PR. HEAVY DUTY SILT FENCE PER DETAIL
	PR. STRAW BALE CHECK DAM
	TREE BUFFER AREA
	SITE ALTERATION LIMITS

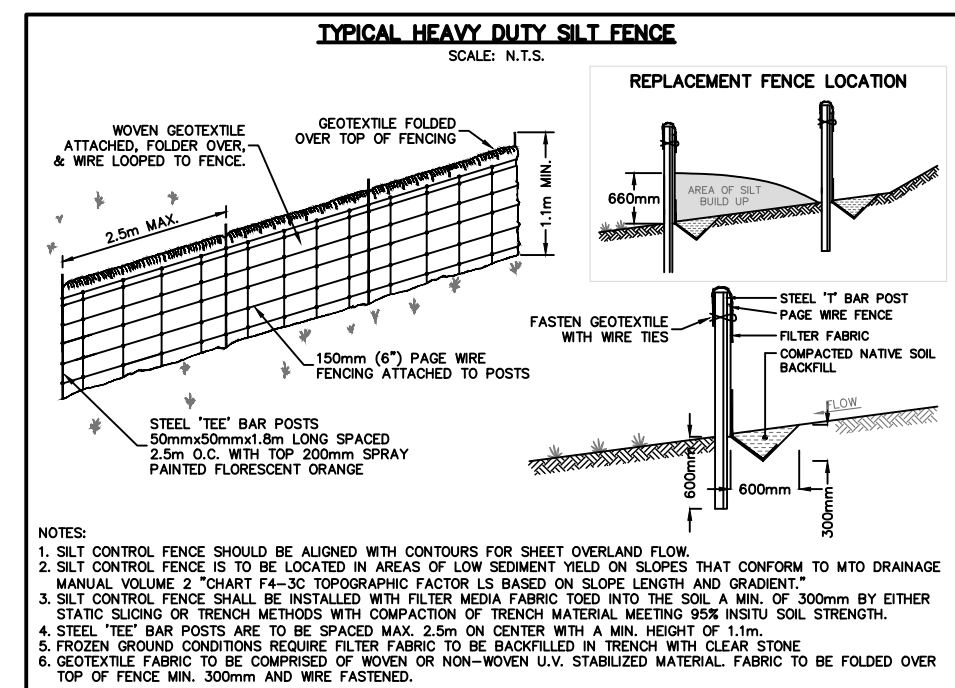


1. THIS DRAWING IS THE EXCLUSIVE PROPERTY OF C.F. CROZIER & ASSOCIATES INC. AND THE REPRODUCTION OF ANY PART WITHOUT PRIOR WRITTEN CONSENT OF THIS OFFICE IS STRICTLY PROHIBITED.
2. THE CONTRACTOR SHALL VERIFY ALL DIMENSIONS, LEVELS, AND DATUMS ON SITE AND REPORT ANY DISCREPANCIES OR OMISSIONS TO THIS OFFICE PRIOR TO CONSTRUCTION.
3. THIS DRAWING IS TO BE READ AND UNDERSTOOD IN CONJUNCTION WITH ALL OTHER PLANS AND DOCUMENTS APPLICABLE TO THIS PROJECT.
4. DO NOT SCALE THE DRAWINGS.
5. ALL EXISTING UNDERGROUND UTILITIES TO BE VERIFIED IN THE FIELD BY THE CONTRACTOR PRIOR TO CONSTRUCTION.

TEMPORARY BENCHMARKS

TBM#1-TOP NUT OF FIRE HYDRANT ADJACENT TO EXISTING LOT #3
N - 10,641.63
E - 9,598.90
Z - 207.95

No.	ISSUE	DATE: MM/DD/YYYY
0	ISSUED FOR SITE ALTERATION & PRE-SERVICING	02/28/2020

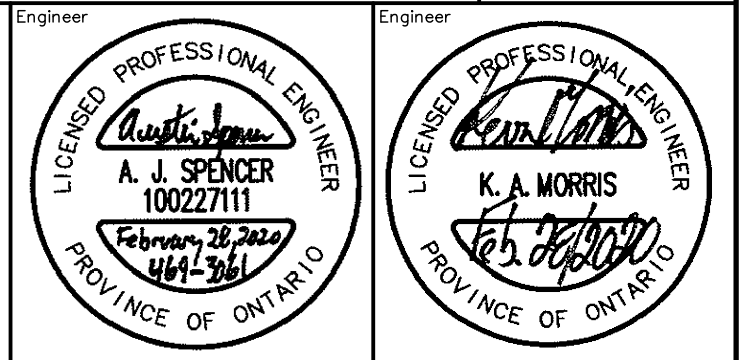


LORA BAY PHASE 4
TOWN OF THE BLUE MOUNTAINS

SITE ALTERATION PLAN 2



Drawn By	M.V.R.	Design By	M.V.R.	Project	469-3061
Check By	A.S.	Check By	K.M.	Scale 1:500	Drawing C121

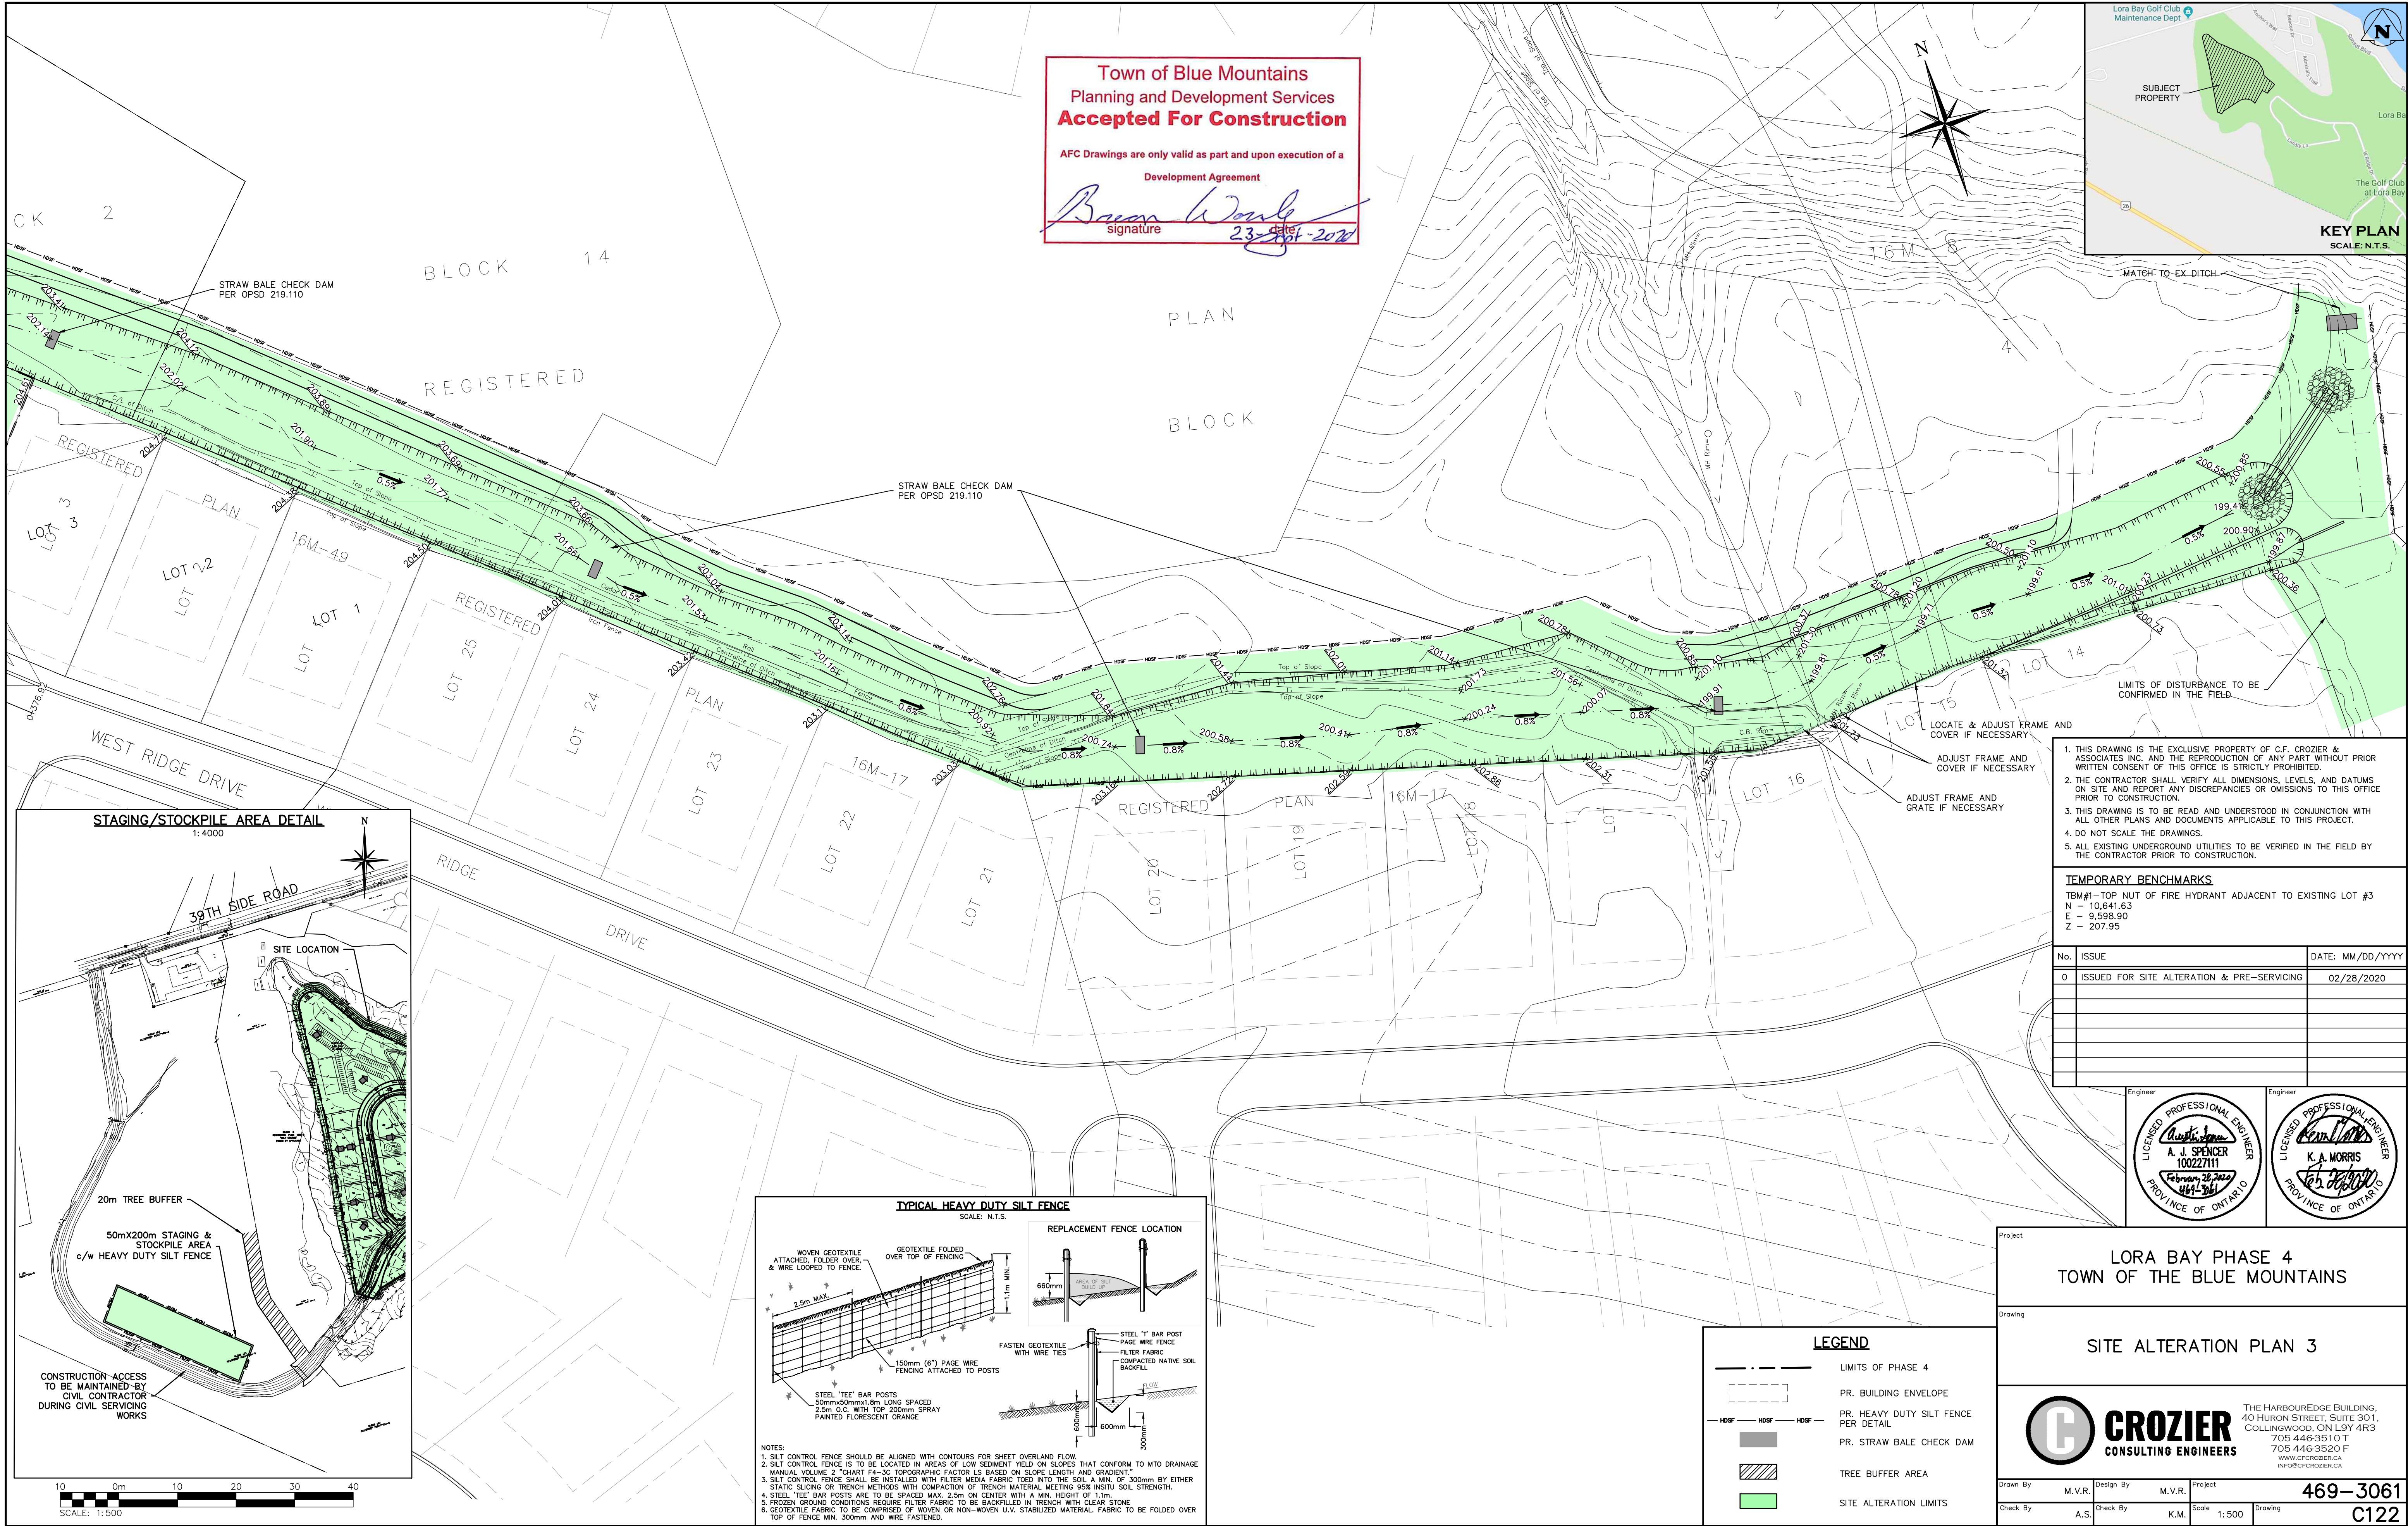

ELECTRICAL SPECIFICATIONS

GENERAL

- CONFORM TO THE GENERAL CONDITIONS OF THE CONTRACT.
- THE ELECTRICAL CONTRACTOR SHALL COORDINATE AND PAY FOR NECESSARY INSPECTION PERTAINING TO THE INSTALLATION OF THEIR WORK.
- WORK MUST BE PERFORMED IN ACCORDANCE WITH THE LATEST EDITION OF THE ONTARIO ELECTRICAL SAFETY CODE, ONTARIO BUILDING CODE, ONTARIO FIRE CODE, OCCUPATIONAL HEALTH AND SAFETY ACT, AND LOCAL CODES. MATERIALS SHALL CONFORM TO THE LATEST EDITION OF THE CANADIAN STANDARDS ASSOCIATION, AND LOCAL CODES.
- DO NOT REDUCE THE STANDARDS ESTABLISHED BY THE DRAWINGS AND SPECIFICATIONS BY APPLYING ANY OF THE CODES REFERRED TO HEREIN.
- PROVIDE ALL MATERIALS AND DEVICES, ALL LABOUR AND TOOLS, AS WELL AS ANY MISCELLANEOUS MATERIALS REQUIRED TO COMPLETE THE WORK INDICATED ON THE DRAWINGS AND IN THESE SPECIFICATIONS.
- ELECTRICAL EQUIPMENT IS SHOWN NOT TO SCALE (N.T.S.) ON DRAWINGS.
- ALL ELECTRICAL WORK SHALL BE PERFORMED BY LICENSED ELECTRICIANS HOLDING A VALID CERTIFICATE OF QUALIFICATION.
- CONTRACTOR SHALL MAKE A PERSONAL SITE VISIT TO CONFIRM ALL QUANTITIES, LOCATIONS, AND ARRANGEMENTS BEFORE PROCEEDING WITH THE WORK. CLAIMS FOR EXTRAS WILL NOT BE ACCEPTED FOR WORK RESULTING FROM CONDITIONS THAT WOULD HAVE BEEN EVIDENT UPON THOROUGH EXAMINATION OF THE SITE.
- REPAIR OR PAY FOR ALL DAMAGE TO THE BUILDING INCURRED BY THE WORK OF THIS DIVISION.
- THE OWNER'S PROPERTY MUST BE KEPT IN TIDY CONDITION. PROMPTLY REMOVE GARBAGE FROM THE SITE.
- COORDINATE THE INSTALLATION OF WORK WITH OTHER TRADES. THE ELECTRICAL CONTRACTOR SHALL BE RESPONSIBLE FOR THE PROPER LAYOUT OF EQUIPMENT AND MATERIALS AND ENSURING THERE ARE NO INTERFERENCES WITH OTHER SYSTEMS.
- THE ELECTRICAL CONTRACTOR SHALL BE RESPONSIBLE FOR CUTTING AND PATCHING REQUIRED FOR THE INSTALLATION OF THEIR WORK.
- THE ELECTRICAL CONTRACTOR SHALL BE RESPONSIBLE FOR EXCAVATION AND BACK FILL REQUIRED FOR THE INSTALLATION OF UNDERGROUND WORK. BACK FILL MATERIAL MUST BE CLEAN AND PROPERLY COMPACTED.
- EQUIPMENT SHALL BE INSTALLED, TESTED, AND ADJUSTED AS PER THE MANUFACTURER'S INSTRUCTIONS, AND AS NECESSARY TO ENSURE OPTIMUM PERFORMANCE. EQUIPMENT SHALL BE INSTALLED TO ALLOW FOR EASY ACCESS AND MAINTENANCE.
- THE ELECTRICAL CONTRACTOR SHALL GUARANTEE WORK PERFORMED UNDER THIS CONTRACT FOR A PERIOD OF TWO (2) YEARS FROM THE DATE OF SUBSTANTIAL COMPLETION.
- MATERIALS AND EQUIPMENT SHALL BE NEW AND TOP QUALITY, EXCEPT WHERE NOTED OTHERWISE.
- THIS SPECIFICATION SHALL BE CONSIDERED TO BE THE BASE BID SPECIFICATION AND CONTRACTORS MUST CARRY THE BASE BID MANUFACTURER'S IN THEIR QUOTATION. ALTERNATE MANUFACTURER'S OF EQUIPMENT CAN ONLY BE OFFERED AS PROPOSED ALTERNATES WITH THE CORRESPONDING PRICE REDUCTIONS CLEARLY SHOWN ON A SEPARATE SHEET IF NECESSARY.
- THE INTENT OF THESE DRAWINGS AND SPECIFICATIONS IS TO PROVIDE A COMPLETE AND OPERATIONAL SYSTEM TO THE OWNER SUPPLIED AND INSTALLED BY THE ELECTRICAL CONTRACTOR.
- ERRORS OR OMISSIONS IN THE DRAWINGS OR SPECIFICATIONS SHALL BE BROUGHT TO THE ATTENTION OF THE CONTRACT ADMINISTRATOR IMMEDIATELY.
- ENSURE THAT ALL EQUIPMENT SUPPLIED IS SUITABLE FOR THE RESPECTIVE VOLTAGE.

TEMPORARY FACILITIES AND WASTE DISPOSAL

- PROVIDE TEMPORARY STORAGE AS REQUIRED FOR ELECTRICAL CONSTRUCTION EQUIPMENT AND MATERIALS. THE ELECTRICAL CONTRACTOR IS RESPONSIBLE FOR STORAGE AND SECURITY OF MATERIALS AND EQUIPMENT ON THE JOB SITE.
- REMOVE ALL CONSTRUCTION WASTE FROM SITE.
- APPLY WASTE MANAGEMENT FOR REDUCTION, RECYCLING AND REUSE.

SUBMITTALS

- SUBMIT SHOP DRAWINGS OR PRODUCT DATA SHEETS, AS APPROPRIATE, TO CONTRACT ADMINISTRATOR FOR ALL ELECTRICAL EQUIPMENT AND DEVICES.
- CHANGES TO THE CONTRACT RESULTING FROM UNFORESEEN SITE CONDITIONS, OR CHANGES REQUIRED BY ANY AND ALL AUTHORITIES HAVING JURISDICTION SHALL BE SUBMITTED TO THE CONSULTANT.
- ONE (1) FULL SIZE SET OF AS-BUILT DRAWINGS AND SPECIFICATIONS SHALL BE MARKED AND SUBMITTED TO THE CONTRACT ADMINISTRATOR.
- CERTIFICATE OF INSPECTION AND APPROVAL FROM THE ELECTRICAL SAFETY AUTHORITY SHALL BE SUBMITTED TO THE CONTRACT ADMINISTRATOR.
- PROVIDE OPERATION AND MAINTENANCE (O&M) MANUALS, TEST RESULTS, CERTIFICATES, AND WARRANTIES. CONTRACTOR SHALL CREATE FIRST PAGE WITH CHART CLEARLY SHOWING REQUIRED MAINTENANCE ACTIVITIES AND ASSOCIATED SCHEDULE PER MANUFACTURER'S RECOMMENDATIONS.
- O&M DOCUMENTATION SHALL INCLUDE INSTRUCTIONS FOR INSTALLATION, START-UP, SHUT-DOWN, ADJUSTMENTS, OPERATION, LUBRICATION, SPARE PARTS, SAFETY PRECAUTIONS, TROUBLESHOOTING, AND OTHER INFORMATION AS RECOMMENDED BY THE MANUFACTURER.
- INCLUDE TEST RESULTS IN O&M MANUALS.

GENERAL PRODUCT REQUIREMENTS

- ALL MATERIAL SHALL BE COMMERCIAL GRADE, NEW, WITHOUT DEFECT, AND C.S.A. APPROVED INCLUDING CONTROL PANEL AND COMPONENT ASSEMBLIES UNLESS NOTED OTHERWISE.
- PROVIDE APPROPRIATE ACCESSORIES TO COMPLETE THE INSTALLATION INCLUDING, BUT NOT LIMITED TO FASTENINGS, SUPPORTS, CONNECTORS, SEALANTS.
- ALL CONDUCTORS SHALL BE COPPER UNLESS NOTED OTHERWISE.
- REMOVE BURRS AND SHARP EDGES.
- PROVIDE SPARE PARTS IN ACCORDANCE WITH MANUFACTURER'S RECOMMENDATIONS.

PAINT, FINISHES LABELING AND SIGNAGE

- PROVIDE CERTIFICATION LABELS AND WARNING SIGNAGE IN ACCORDANCE WITH THE ELECTRICAL CODE.
- PROVIDE LABELS ON ELECTRICAL DISTRIBUTION EQUIPMENT TO WARN PERSONS OF POTENTIAL ELECTRIC SHOCK AND ARC FLASH HAZARDS. THE OWNER SHALL PROVIDE ARC FLASH RATINGS WHERE REQUIRED.
- CLEARLY IDENTIFY ALL DISTRIBUTION PANELS, DISCONNECTS, CONTROL PANELS, MARSHALLING CABINETS, MOTOR STARTERS WITH LAMACOID LABELS.
- PROVIDE COMPLETE, CLEARLY LEGIBLE PANEL DIRECTORY MOUNTED INSIDE THE DOOR OF EACH DISTRIBUTION PANEL. DETERMINE ALL LOADS AND INCLUDE IN PANEL DIRECTORY.

ELECTRICAL EXECUTION REQUIREMENTS

- PROVIDE APPROPRIATE ACCESSORIES TO COMPLETE THE INSTALLATION INCLUDING, BUT NOT LIMITED TO FASTENINGS, SUPPORTS, CONNECTORS, SEALANTS.
- INSTALL ALL MATERIALS IN A NEAT WORKMAN LIKE MANNER, PLUMB, SQUARE AND STRAIGHT WITH RESPECT TO BUILDING LINES.
- MAINTAIN PHASE SEQUENCE AND COLOUR CODING.
- ENSURE THAT SLEEVES AND OPENINGS FOR THIS DIVISION ARE INSTALLED IN FOOTINGS, FOUNDATIONS, AND SLABS BEFORE CONCRETE IS POURED.
- BE PRESENT DURING EXCAVATING AND BACKFILLING WORK WHERE ELECTRICAL SERVICES ARE INSTALLED-ENSURE ROUTE, DEPTH, AND BACKFILL MATERIALS ARE AS SPECIFIED. PROVIDE MARKING TAPES. ARRANGE INSPECTIONS PRIOR TO BACKFILL.
- COORDINATE THE INSTALLATION OF REQUIRED SUPPORTING DEVICES AND SET SLEEVES IN CAST-IN-PLACE CONCRETE, MASONRY WALLS, AND OTHER STRUCTURAL COMPONENTS AS THEY ARE CONSTRUCTED.
- COORDINATE ARRANGEMENT, MOUNTING AND SUPPORT OF ELECTRICAL EQUIPMENT:
 - TO PROVIDE FOR EASE OF MAINTENANCE, OPERATION OF DOORS AND ACCESS POINTS, AND DISCONNECTION OF THE EQUIPMENT WITH MINIMUM INTERFERENCE TO OTHER INSTALLATIONS;
 - SUCH THAT RACEWAYS, CABLES, WIREWAYS, AND CABLE TRAYS WILL BE CLEAR OF OBSTRUCTIONS AND OF THE WORKING AND ACCESS SPACE OF OTHER EQUIPMENT;
 - SUCH THAT NAMEPLATES AND LABELS ARE VISIBLE.

RACEWAY, JUNCTION BOXES AND ENCLOSURES

- CLEAN CONDUIT OF OBSTRUCTIONS BEFORE PULLING WIRE.
- PROVIDE KNOCK-OUT PLUGS AND COVER PLATES TO COVER ALL REMAINING OPENINGS ON PANELS AND JUNCTION BOXES.
- ENSURE WEATHERPROOF ENCLOSURES ARE SEALED TIGHT EXCEPT FOR ANY APPROPRIATE DRAIN HOLES OR VENTS.
- PROVIDE BUSHINGS FOR PIPE SLEEVES TO PROTECT EMERGING CONDUCTORS.
- PROVIDE SLEEVES FOR PENETRATIONS UNLESS CORE-DRILLED HOLES OR FRAMED OPENINGS ARE USED.
- SEAL SPACE OUTSIDE OF SLEEVES WITH GROUT. PROMPTLY PACK GROUT SOLIDLY BETWEEN SLEEVE AND WALL SO NO VOIDS REMAIN. TOOL EXPOSED SURFACES SMOOTH; PROTECT GROUT WHILE CURING. PROVED WEATHERPROOF SEALS FOR EXTERIOR PENETRATIONS.
- TEMPORARILY SEAL CONDUIT ENDS WHERE EXPOSED TO DIRT, FIBERS OR FLYINGS, WATER, OR FALLING DEBRIS DURING CONSTRUCTION.
- USE FITTINGS WITH EQUAL PROTECTION TO ENCLOSURE TYPE TO SEAL OUT WATER/OIL.
- PROTECT ENCLOSURES WITH SEALS/COVERS WHERE EXPOSED TO DIRT, FIBERS OR FLYINGS, WATER, FALLING DEBRIS, OR OTHER CONTAMINANTS DURING CONSTRUCTION.

PANELBOARDS, SPLITTERS AND DISCONNECT SWITCHES

- COVER EXPOSED PANELS TO PROTECT FROM DUST, PAINT AND OTHER CONTAMINANTS DURING CONSTRUCTION. CLEAN OUT DUST AND DEBRIS BEFORE ENERGIZING.

WIRCS AND CABLES


- DO NOT SPLICE.
- ALL CONDUCTORS: COPPER.
- CONDUCTORS #14AWG AND LARGER: STRANDED.
- PULL CABLE IN ACCORDANCE WITH MANUFACTURER'S RECOMMENDATIONS, USING CABLE GRIPS AND LUBRICANT SUITABLE FOR THE TYPE OF CABLE.

GROUNDING AND BONDING

- GROUNDING REQUIREMENTS ARE GENERALLY NOT SHOWN ON THE DRAWINGS. PROVIDE ALL GROUNDING PER THE LATEST ONTARIO ELECTRIC SAFETY CODE (OESC), ELECTRICAL SAFETY AUTHORITY (ESA) OR ANY OTHER LOCAL AUTHORITY. REGARDLESS OF WHETHER IT HAS BEEN SHOWN, THIS INCLUDES EQUIPMENT GROUNDING AS WELL AS SYSTEM (SERVICE) AND DISTRIBUTION GROUNDING. PROVIDE ADDITIONAL SPECIFIC PROVISIONS AS INDICATED, INCLUDING GROUND CONNECTIONS, PROVIDE THESE INSTALLATIONS TO ELECTRICAL SAFETY CODE REGULATIONS. COLLECT ALL GROUNDING CONNECTIONS AT A COMMON POINT WHICH IN TURN IS CONNECTED TO THE MAIN SERVICE GROUND.
- ARRANGE GROUNDS SUCH THAT UNDER NORMAL OPERATION CONDITIONS CURRENT FLOW IN ANY GROUND CONDUCTOR IS NOT OBJECTIONABLE AND WILL NOT HARM PERSONNEL OR EQUIPMENT. ARRANGE SERVICE GROUNDS AND DISTRIBUTIONS GROUND RESISTANCE READINGS WITHIN VALUES REQUIRED BY THE ELECTRICAL SAFETY CODE.


FIELD QUALITY CONTROL

- CAREFULLY CHECK WIRING FOR EACH SYSTEM TO ENSURE THAT THE SYSTEM WILL FUNCTION PROPERLY AS INDICATED BY WIRING AND SCHEMATIC DIAGRAMS AND DESCRIPTION OF OPERATION.
- TEST THE ELECTRICAL INSTALLATION FOR PROPER AND SAFE OPERATION IN ACCORDANCE WITH THE INTENT OF THE DRAWINGS AND SPECIFICATIONS.
- REPLACE COMPONENTS DAMAGED DURING TESTING AT NO ADDITIONAL COST TO THE OWNER.
- MEGGER ALL POWER CIRCUITS 600V AND ABOVE.
- INSTRUCT OWNER OR OWNER'S REPRESENTATIVE IN OPERATION OF SYSTEMS.

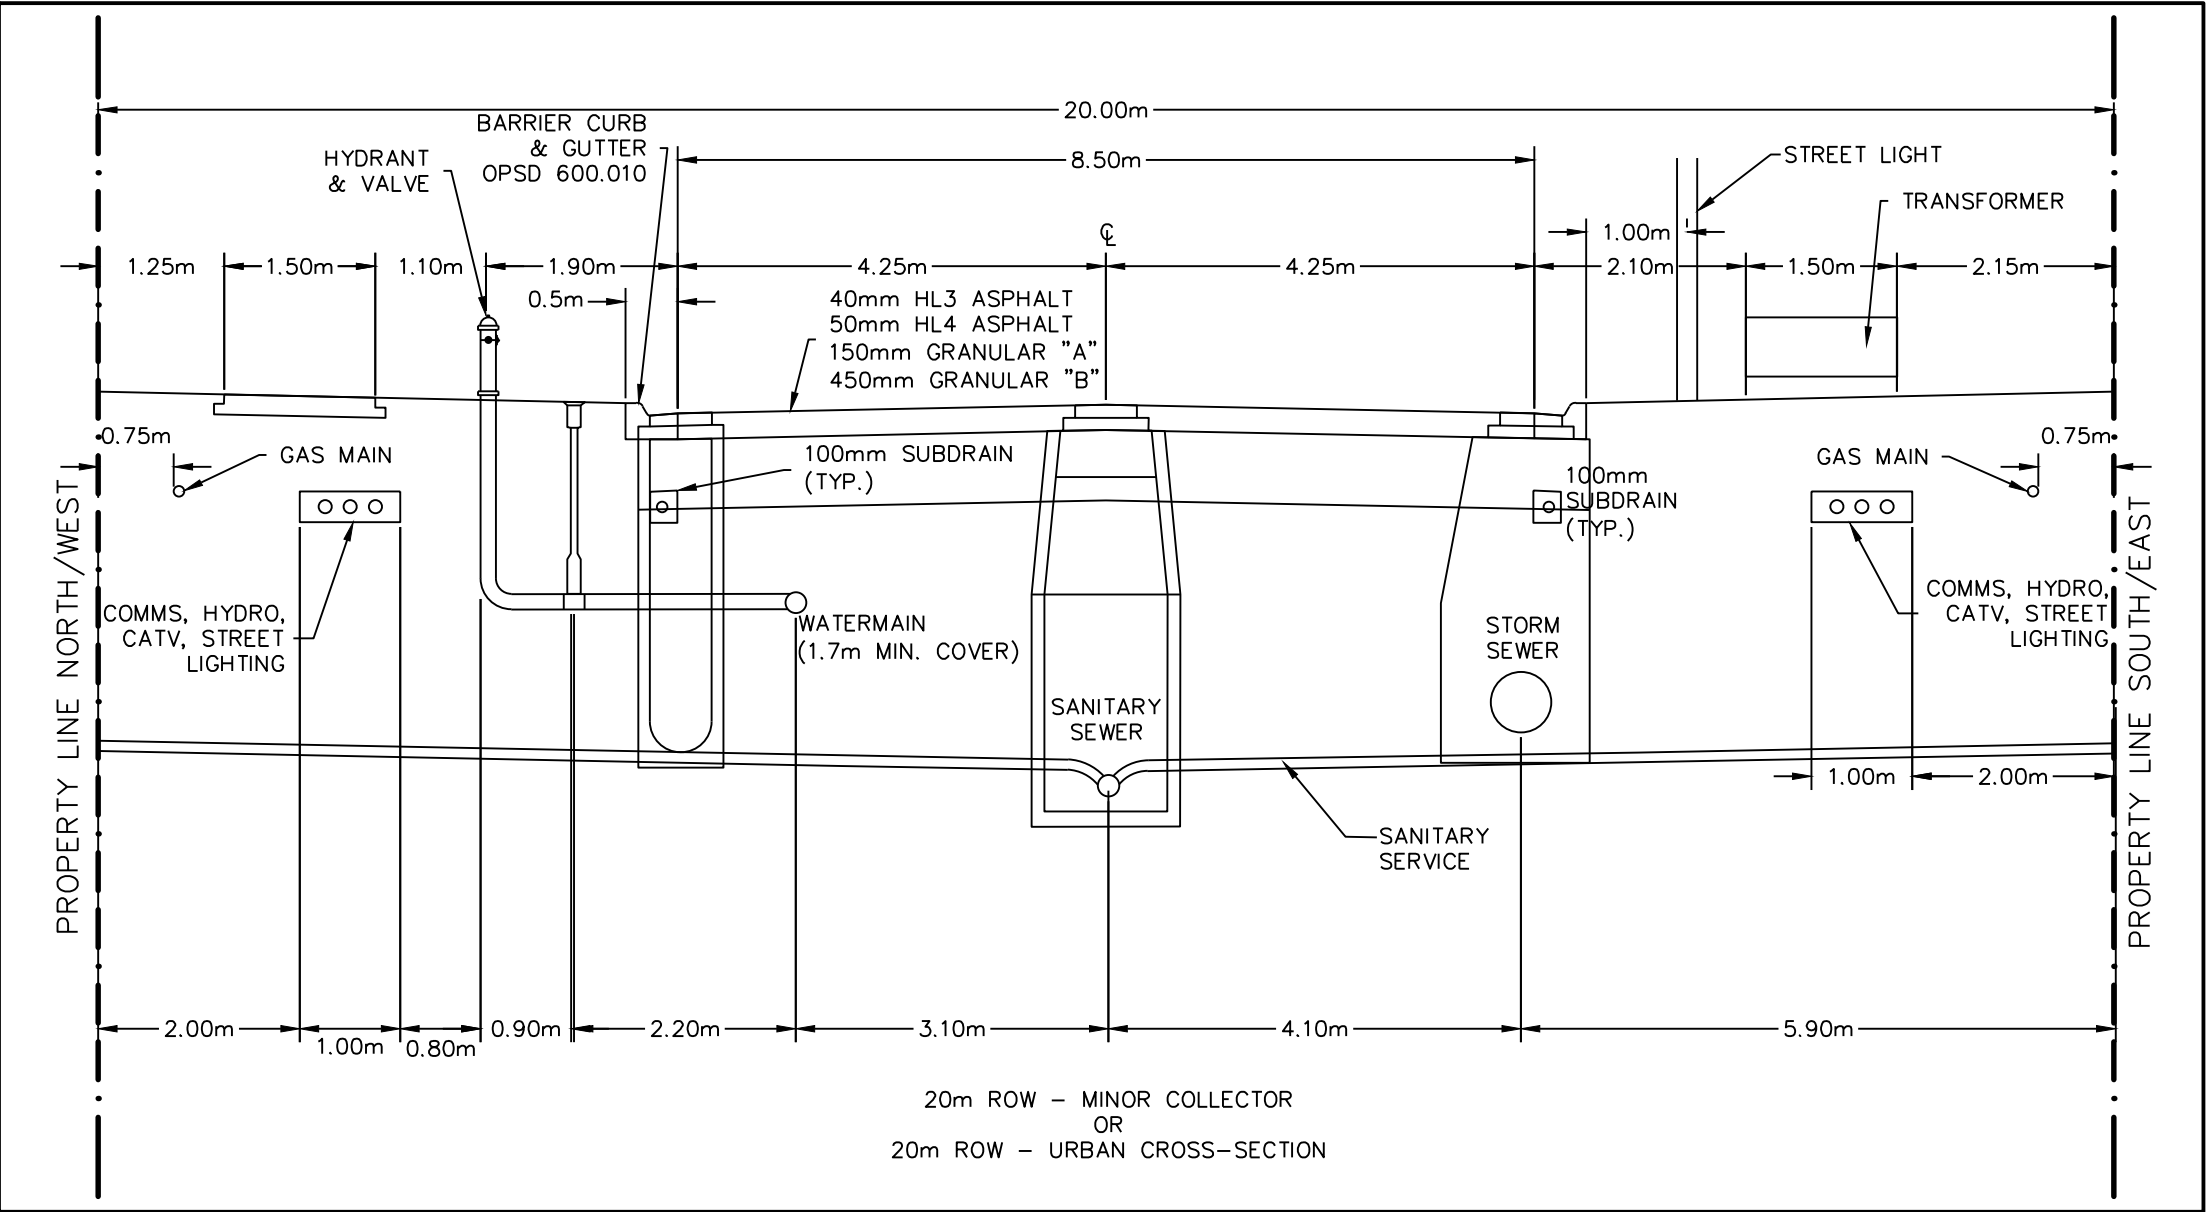

WEST RIDGE DRIVE 20m R.O.W. CROSS SECTION

SCALE: N.T.S.

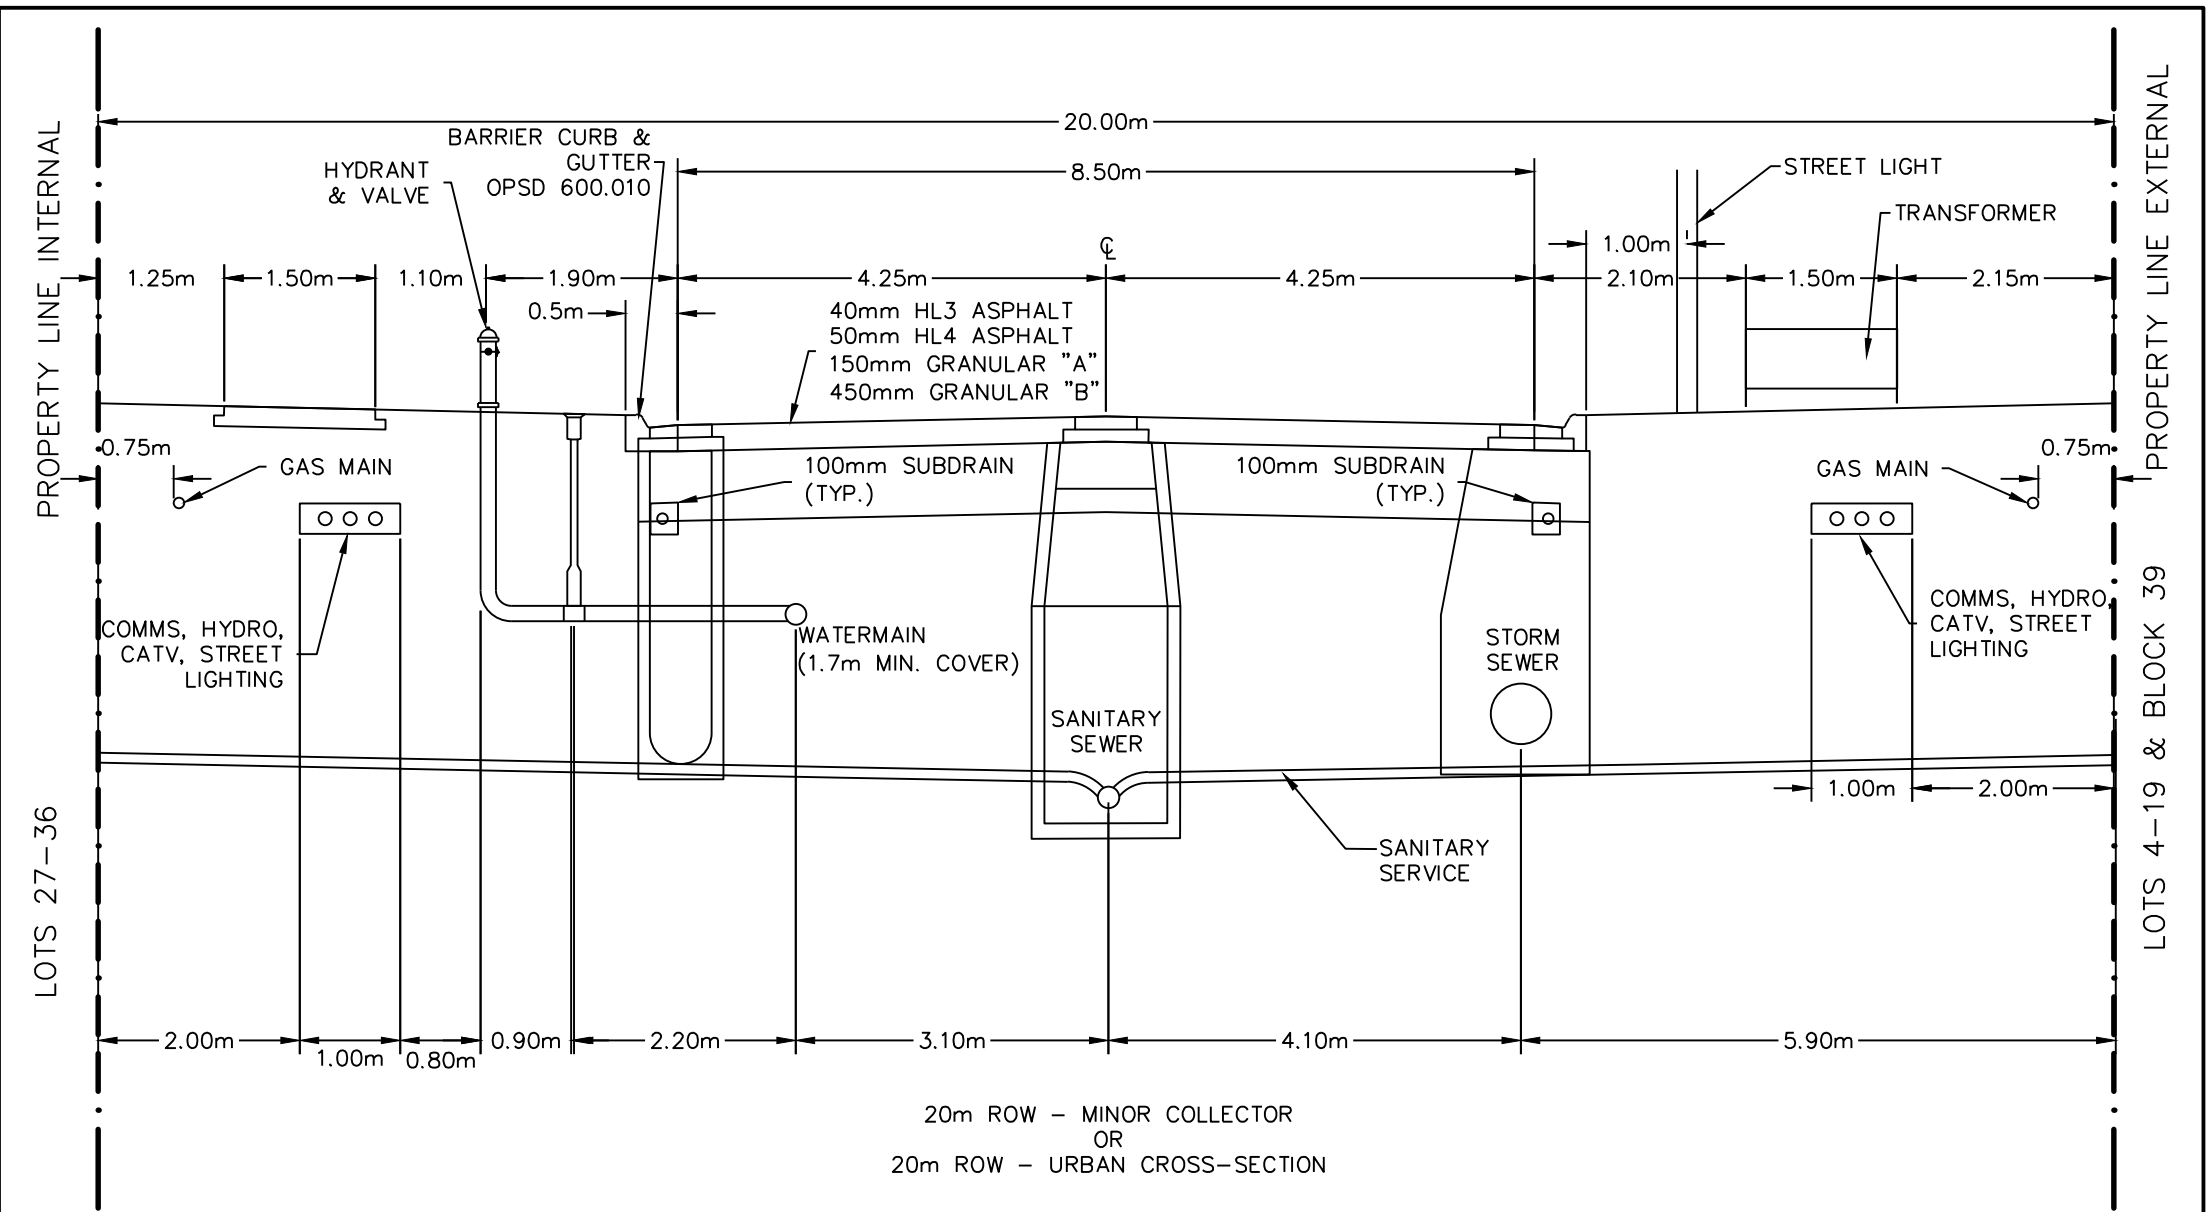

STREET "A" 20m R.O.W. CROSS SECTION

SCALE: N.T.S.

ELECTRICAL LEGEND	
LIGHTING	
•□•	PROPOSED POLE MOUNTED LUMINAIRE
•□•	EXISTING POLE MOUNTED LUMINAIRE
POWER SYSTEMS	
■	STREET LIGHTING PEDESTAL
▼	HYDRO TRANSFORMER
	CONCRETE ENCASED DUCT BANK (X DENOTE NUMBER OF DUCTS FOR LIGHTING CABLES ONLY)
CIVIL	
— · — · —	PROPERTY LINE
— GAS — GAS —	PROPOSED GAS
— - - - -	PROPOSED STORM AND MANHOLE
— — — — —	PROPOSED SANITARY AND MANHOLE
— — — — —	PROPOSED WATERMAIN, GATE VALVE AND HYDRANT
— — — — —	PROPOSED SANITARY SERVICE
— — — — —	PROPOSED WATERMAIN SERVICE
□ □ □	PROPOSED CATCHBASIN, DOUBLE CATCHBASIN AND CATCHBASIN MANHOLE
— GAS — GAS —	EXISTING GAS
— - - - -	EXISTING STORM AND MANHOLE
— — — — —	EXISTING SANITARY AND MANHOLE
— — — — —	EXISTING WATERMAIN, GATE VALVE AND HYDRANT
— — — — —	EXISTING FORCE MAIN
□ □ □	EXISTING CATCHBASIN, DOUBLE CATCHBASIN AND CATCHBASIN MANHOLE
ABBREVIATIONS	
EX.	EXISTING

ELECTRICAL DRAWING LIST	
E001	ELECTRICAL SPECIFICATIONS, LEGEND & DRAWING LIST
E100	SITE PLAN – PHOTOMETRIC
E101	LIGHTING DETAILS AND SCHEDULES
E300	SITE PLAN – ELECTRICAL
E400	ELECTRICAL DETAILS

- THIS DRAWING IS THE EXCLUSIVE PROPERTY OF C.F. CROZIER & ASSOCIATES INC. AND THE REPRODUCTION OF ANY PART WITHOUT PRIOR WRITTEN CONSENT OF THIS OFFICE IS STRICTLY PROHIBITED.
- THE CONTRACTOR SHALL VERIFY ALL DIMENSIONS, LEVELS, AND DATUMS ON SITE AND REPORT ANY DISCREPANCIES OR OMISSIONS TO THIS OFFICE PRIOR TO CONSTRUCTION.
- THIS DRAWING IS TO BE READ AND UNDERSTOOD IN CONJUNCTION WITH ALL OTHER PLANS AND DOCUMENTS APPLICABLE TO THIS PROJECT.
- DO NOT SCALE THE DRAWINGS.
- ALL EXISTING UNDERGROUND UTILITIES TO BE VERIFIED IN THE FIELD BY THE CONTRACTOR PRIOR TO CONSTRUCTION.

No.	ISSUE	DATE: MM/DD/YYYY
0	ISSUED FOR TENDER	07/30/2020
1	ISSUED FOR SUBDIVISION AGREEMENT	08/21/2020

Engineer	Engineer

Project	LORA BAY PHASE 4 TOWN OF THE BLUE MOUNTAINS
Drawing	ELECTRICAL SPECIFICATIONS, LEGEND & DRAWING LIST

CROZIER
CONSULTING ENGINEERS

THE HARBOUREDGE BUILDING,
40 HURON STREET, SUITE 301,
COLLINGWOOD, ON L9Y 4R3
705 446-3510 T
705 446-3520 F
WWW.CFROZIER.CA
INFO@CFROZIER.CA




Drawn By	J.R.B./J.S.	Design By	J.R.B./N.J.M.	Project	469-3061
Check By		Check By	N.J.M.	Scale	N.T.S.
				Drawing	E001

Town of Blue Mountains
Planning and Development Services
Accepted For Construction

AFC Drawings are only valid as part and upon execution of a
Development Agreement

signature

23-Sept-2021
date

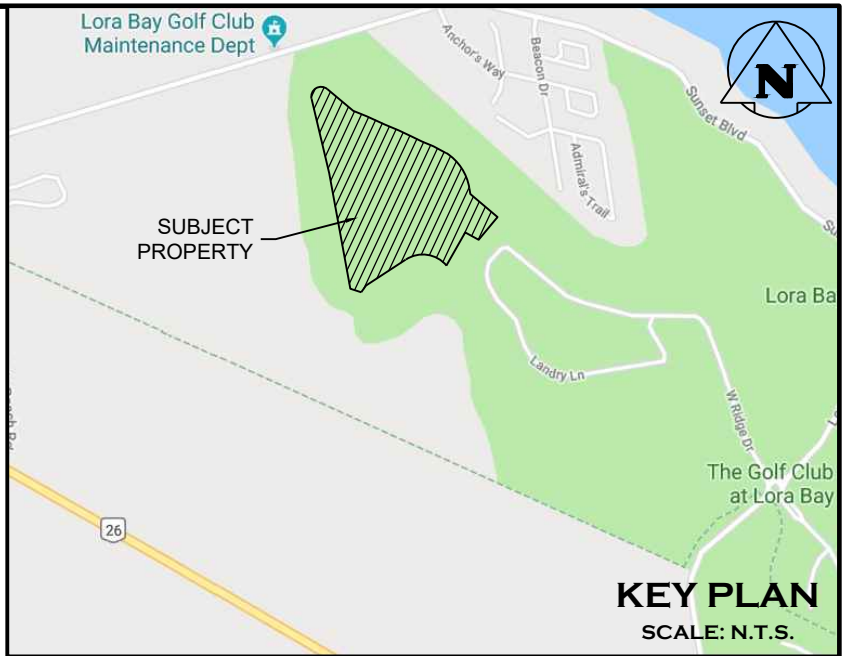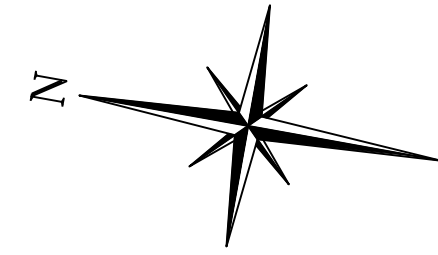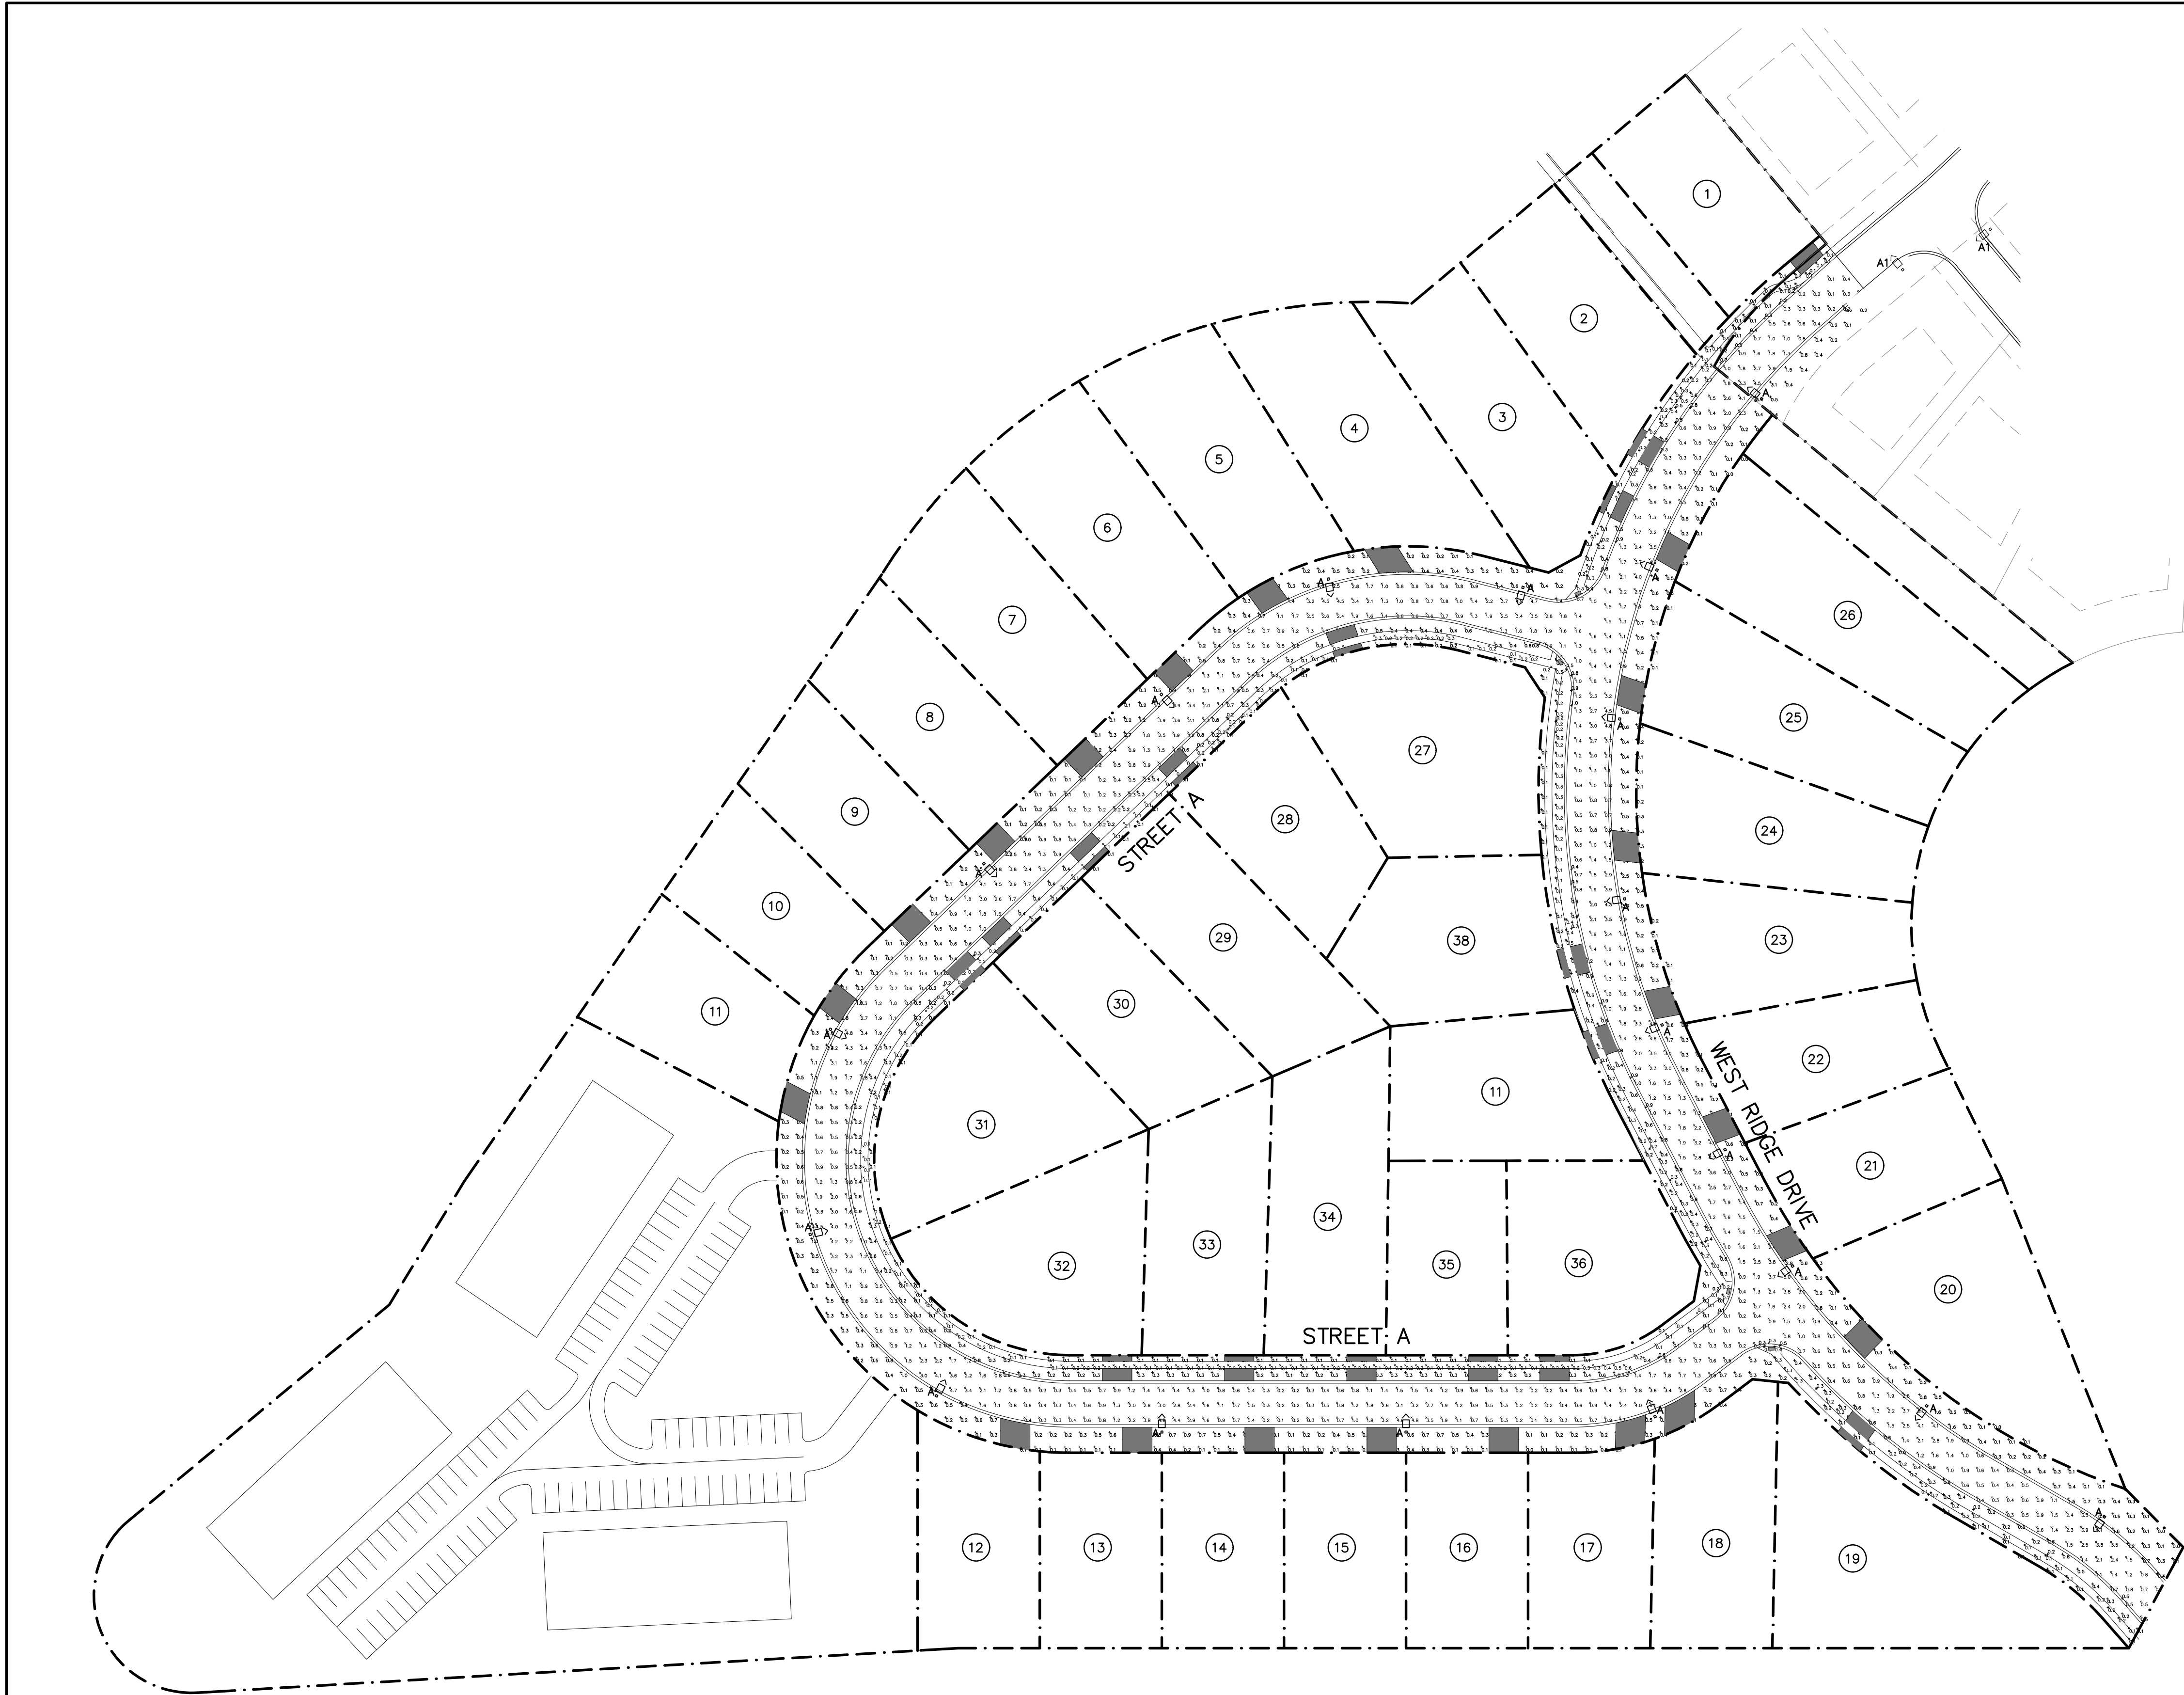

Town of Blue Mountains
Planning and Development Services
Accepted For Construction

AFC Drawings are only valid as part and upon execution of a
Development Agreement

Baron Wouda
signature 23-Sept-2020 date

1. THIS DRAWING IS THE EXCLUSIVE PROPERTY OF C.F. CROZIER & ASSOCIATES INC. AND THE REPRODUCTION OF ANY PART WITHOUT PRIOR WRITTEN CONSENT OF THIS OFFICE IS STRICTLY PROHIBITED.
2. THE CONTRACTOR SHALL VERIFY ALL DIMENSIONS, LEVELS, AND DATUMS ON SITE AND REPORT ANY DISCREPANCIES OR OMISSIONS TO THIS OFFICE PRIOR TO CONSTRUCTION.
3. THIS DRAWING IS TO BE READ AND UNDERSTOOD IN CONJUNCTION WITH ALL OTHER PLANS AND DOCUMENTS APPLICABLE TO THIS PROJECT.
4. DO NOT SCALE THE DRAWINGS.
5. ALL EXISTING UNDERGROUND UTILITIES TO BE VERIFIED IN THE FIELD BY THE CONTRACTOR PRIOR TO CONSTRUCTION.

No.	ISSUE	DATE: MM/DD/YYYY
0	ISSUED FOR TENDER	07/30/2020
1	ISSUED FOR SUBDIVISION AGREEMENT	08/21/2020

Engineer

Project
**LORA BAY PHASE 4
TOWN OF THE BLUE MOUNTAINS**

Drawing
SITE PLAN – PHOTOMETRIC

CROZIER
CONSULTING ENGINEERS


THE HARBOUREDGE BUILDING,
40 HURON STREET, SUITE 301,
COLLINGWOOD, ON L9Y 4R3
705-446-3510 T
705-446-3520 F
WWW.CFCROZIER.CA
INFO@CFCROZIER.CA

Drawn By J.R.B./I.S.	Design By J.R.B./N.J.M.	Project 469-3061
Check By	Check By N.J.M.	Scale 1:750
		Drawing E100




SITE PLAN – PHOTOMETRIC
SCALE: 1:750

STATISTICS SCHEDULE					
DESCRIPTION	SYMBOL	AVG	MAX	MIN	AVG/MIN
STREET A	×	1.4 fc	5.1 fc	0.1 fc	14:1
STREET A - WALKWAY	+	0.2 fc	0.6 fc	0.1 fc	2:1
WEST RIDGE DRIVE	+	1.6 fc	5.1 fc	0.1 fc	16:1
WEST RIDGE DRIVE - WALKWAY	*	0.2 fc	0.9 fc	0.1 fc	2:1


 


Engineer	
----------	---

Project				
LORA BAY PHASE 4 TOWN OF THE BLUE MOUNTAINS				
Drawing				
LIGHTING DETAILS AND SCHEDULES				
 CROZIER CONSULTING ENGINEERS THE HARBOUREDGE BUILDING, 40 HURON STREET, SUITE 301, COLLINGWOOD, ON L9Y 4R3 705 446-3510 T 705 446-3520 F WWW.CROZIER.CA INFO@CROZIER.CA				
Drawn By	J.R.B./I.S.	Design By	J.R.B./N.J.M.	Project
Check By		Check By	N.J.M.	Scale
			N.T.S.	Drawing
				469-3061 E101

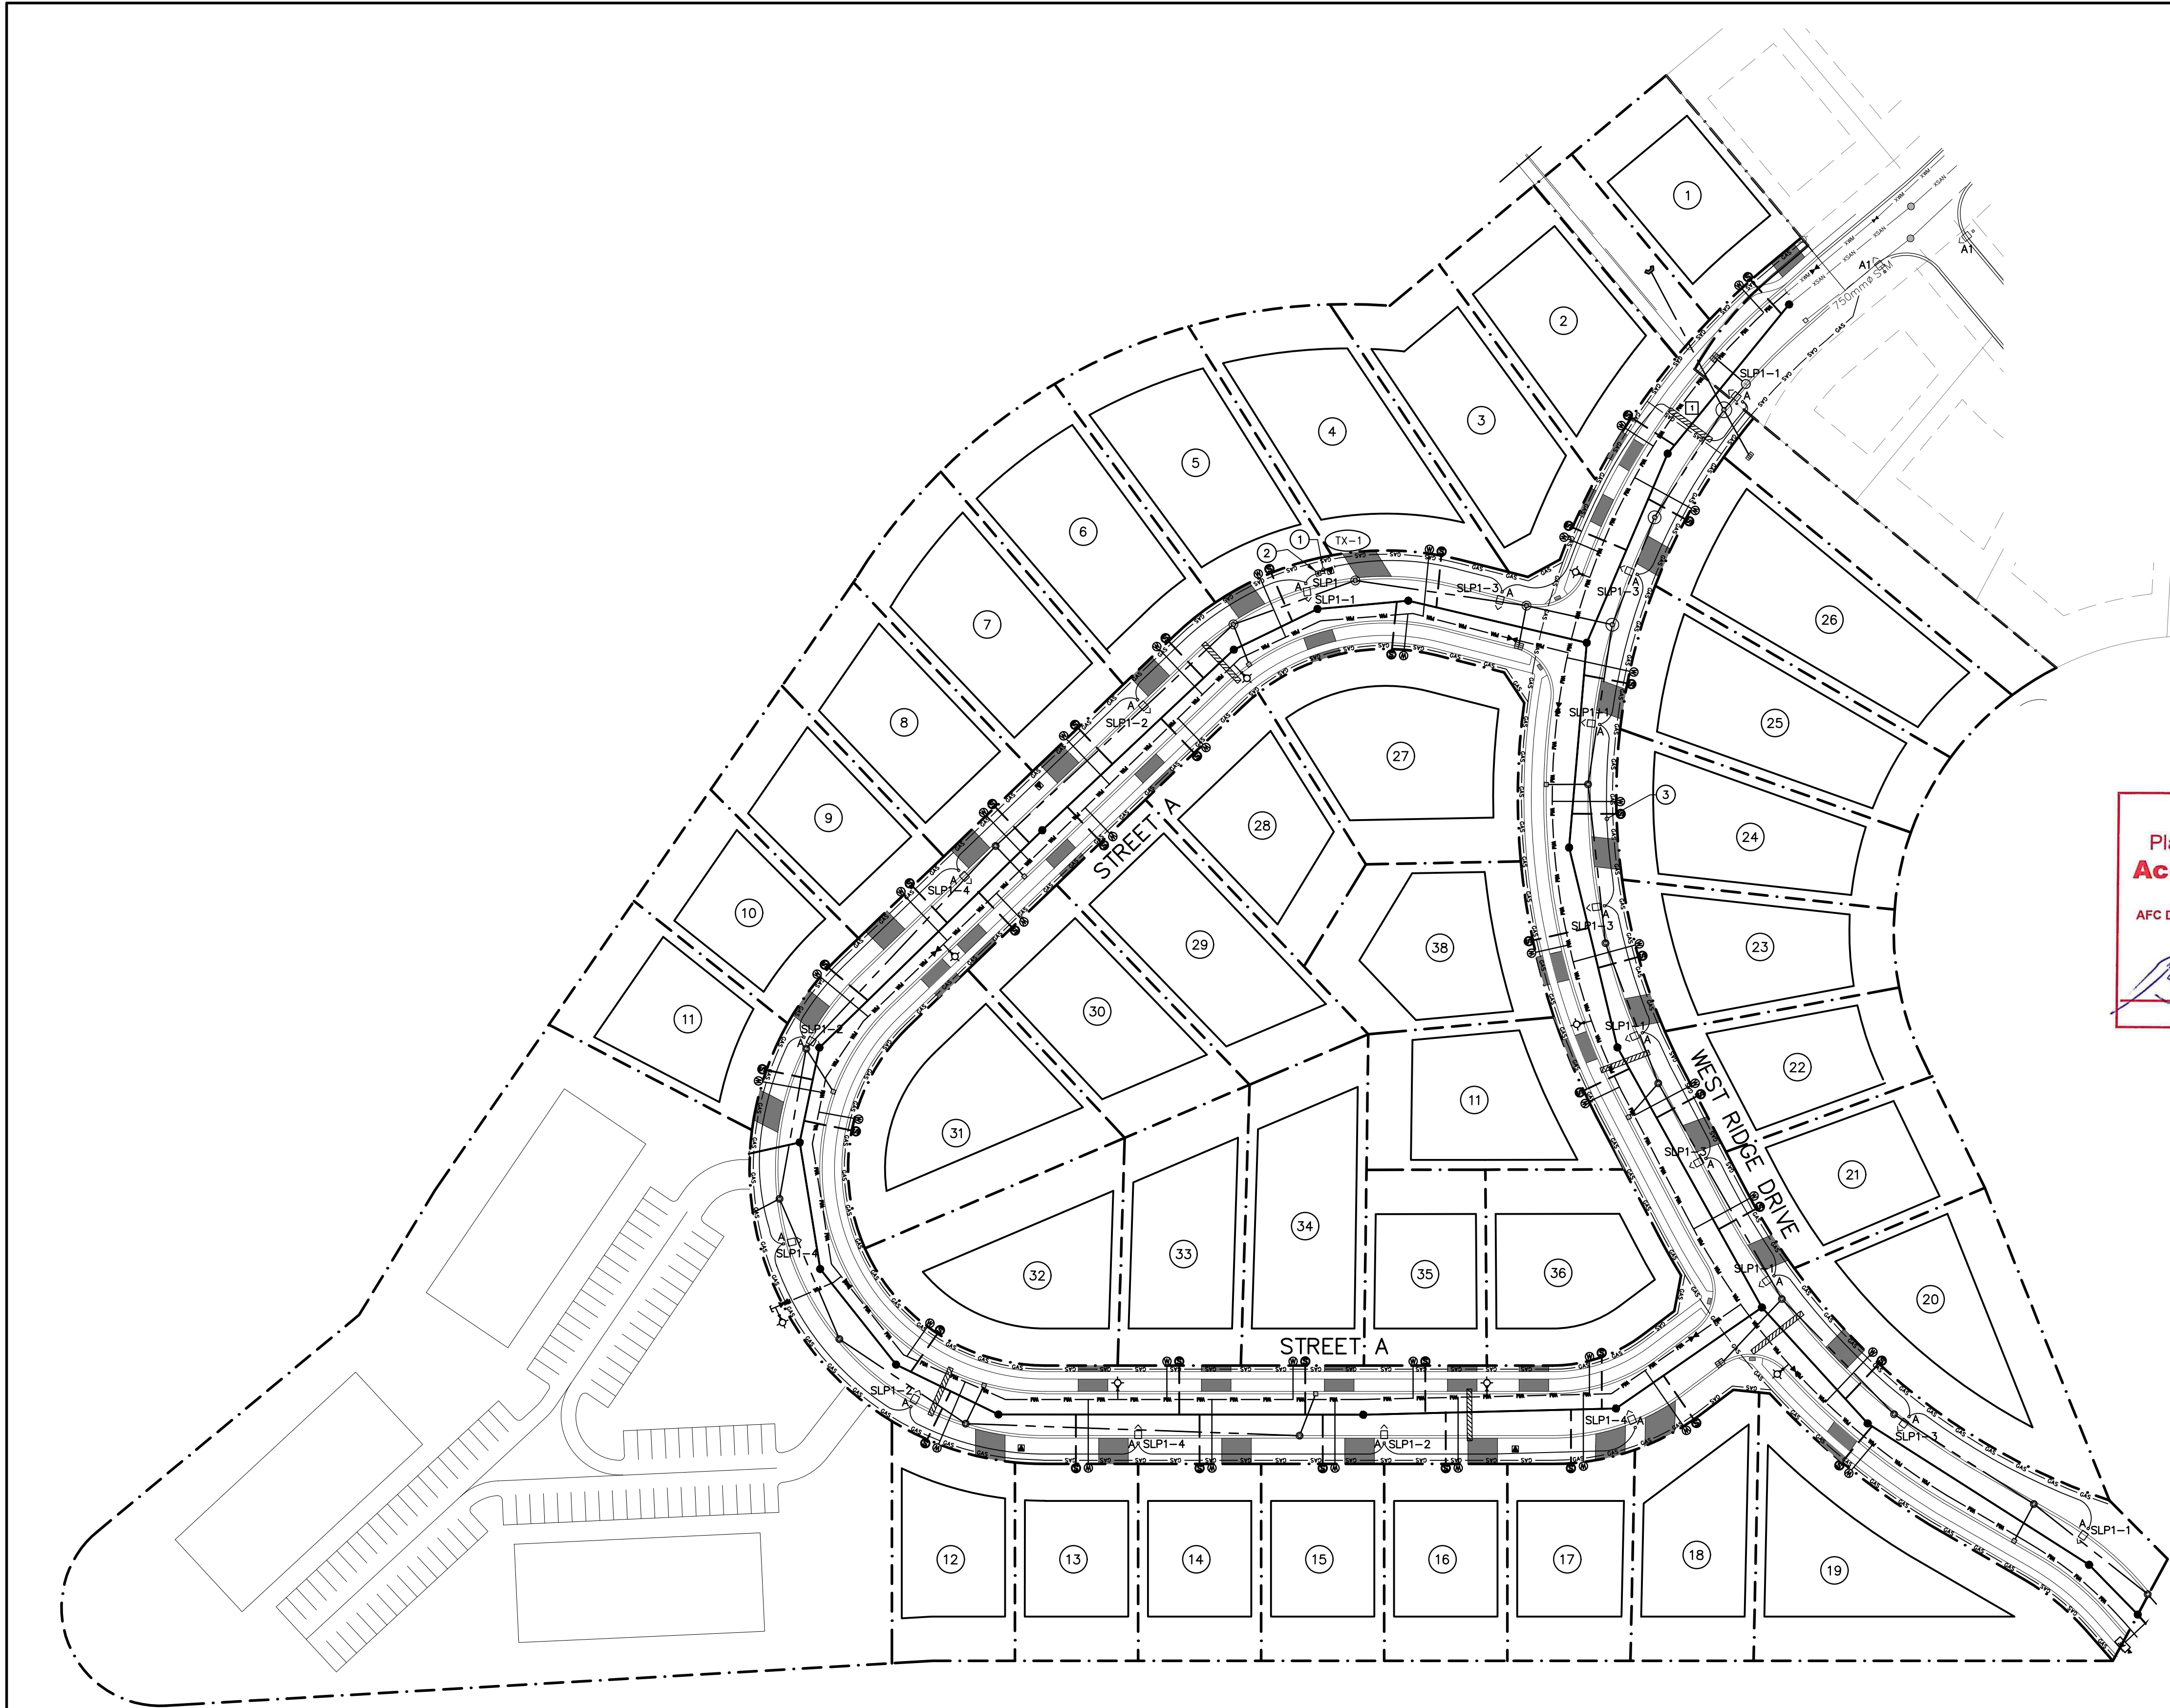

SITE PLAN – ELECTRICAL
SCALE: 1:750

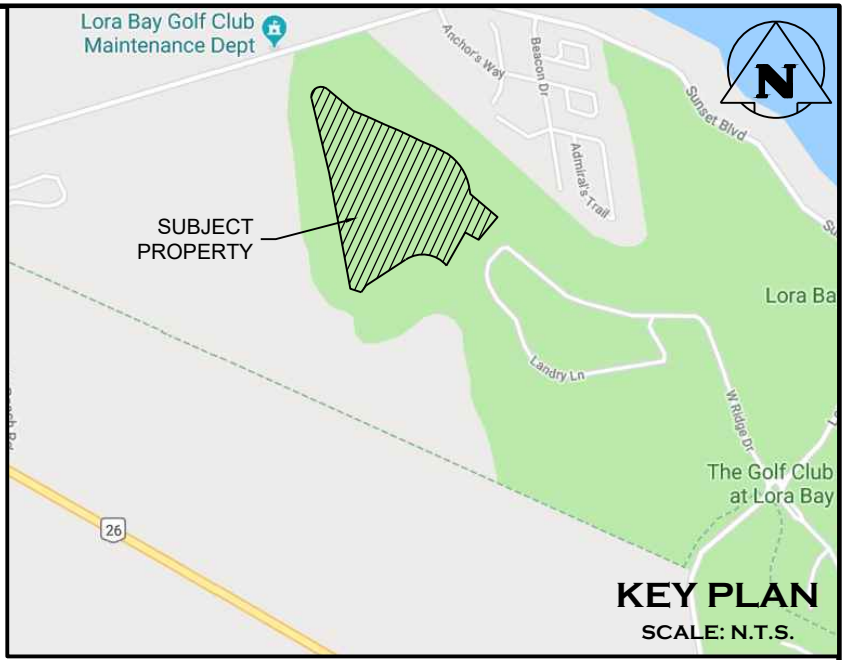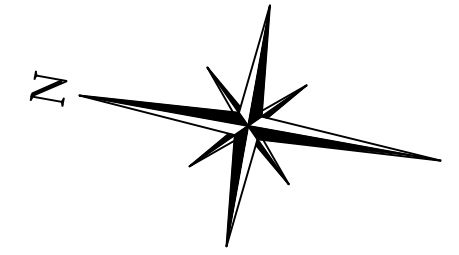

- GENERAL NOTES:**
- SUPPLY AND INSTALL MUNICIPAL STREET LIGHTING IN JOINT TRENCH WITH POWER, TELEPHONE AND CABLE UTILITY IN CONFORMANCE WITH THE TOWN OF THE BLUE MOUNTAINS MUNICIPAL SERVICING STANDARDS (LATEST EDITION) AND SPECIFICATIONS PER HYDRO ONE NETWORKS INC. DWG. NO. DU-03-206.2 (JOINT TRENCH – POWER, COMMUNICATION & GAS, STREETLIGHT – ALL IN DUCT – TYPICAL). BACKFILL TO MUNICIPAL STANDARD TO MATCH EXISTING OR BETTER. ALL WORK DONE TO OESC STANDARDS (LATEST EDITION).
 - ELECTRICAL CONTRACTOR SHALL SUPPLY SECONDARY CABLES AND PROVIDE CONNECTION TO THE STREET LIGHTING PEDESTAL. HYDRO ONE TO PROVIDE TERMINATIONS AT THE TRANSFORMER. COORDINATE EXACT LOCATION AND REQUIREMENTS WITH HYDRO ONE.
 - ALL ROAD CROSSINGS ARE TO BE TO HYDRO ONE AND MUNICIPAL STANDARDS.
 - ELECTRICAL CONTRACTOR TO ENSURE THERE IS A 3.0m CLEARANCE BETWEEN THE PROPOSED LIGHT AND FIRE HYDRANT LOCATIONS. COORDINATE EXACT LOCATION AND REQUIREMENTS IN THE FIELD PRIOR TO ROUGH-IN.

- DRAWING NOTES:**
- PROVIDE 100mm CONDUIT IN DUCTBANK AS SHOWN.
 - PROVIDE STREET LIGHTING PEDESTAL. REFER TO DRAWING E400 FOR MORE INFORMATION.
 - PROVIDE 50mm CONDUIT IN DUCTBANK AS SHOWN.

Town of Blue Mountains
Planning and Development Services
Accepted For Construction

AFC Drawings are only valid as part and upon execution of a
Development Agreement

Baron W. [Signature]
signature date 23-Sept-2022

- THIS DRAWING IS THE EXCLUSIVE PROPERTY OF C.F. CROZIER & ASSOCIATES INC. AND THE REPRODUCTION OF ANY PART WITHOUT PRIOR WRITTEN CONSENT OF THIS OFFICE IS STRICTLY PROHIBITED.
- THE CONTRACTOR SHALL VERIFY ALL DIMENSIONS, LEVELS, AND DATUMS ON SITE AND REPORT ANY DISCREPANCIES OR OMISSIONS TO THIS OFFICE PRIOR TO CONSTRUCTION.
- THIS DRAWING IS TO BE READ AND UNDERSTOOD IN CONJUNCTION WITH ALL OTHER PLANS AND DOCUMENTS APPLICABLE TO THIS PROJECT.
- DO NOT SCALE THE DRAWINGS.
- ALL EXISTING UNDERGROUND UTILITIES TO BE VERIFIED IN THE FIELD BY THE CONTRACTOR PRIOR TO CONSTRUCTION.

No.	ISSUE	DATE: MM/DD/YYYY
0	ISSUED FOR TENDER	07/30/2020
1	ISSUED FOR SUBDIVISION AGREEMENT	08/21/2020

Engineer

PROFESSIONAL ENGINEER
N. J. MACDONALD
100227379
PROVINCE OF ONTARIO

Project

LORA BAY PHASE 4
TOWN OF THE BLUE MOUNTAINS

Drawing

SITE PLAN – ELECTRICAL


CROZIER
CONSULTING ENGINEERS

THE HARBOUREDGE BUILDING,
40 HURON STREET, SUITE 301,
COLLINGWOOD, ON L9Y 4R3
705 446-3510 T
705 446-3520 F
WWW.CFCROZIER.CA
INFO@CFCROZIER.CA


Drawn By J.R.B./I.S. Design By J.R.B./N.J.M. Project

Check By N.J.M. Scale 1:750 Drawing


469-3061
E300

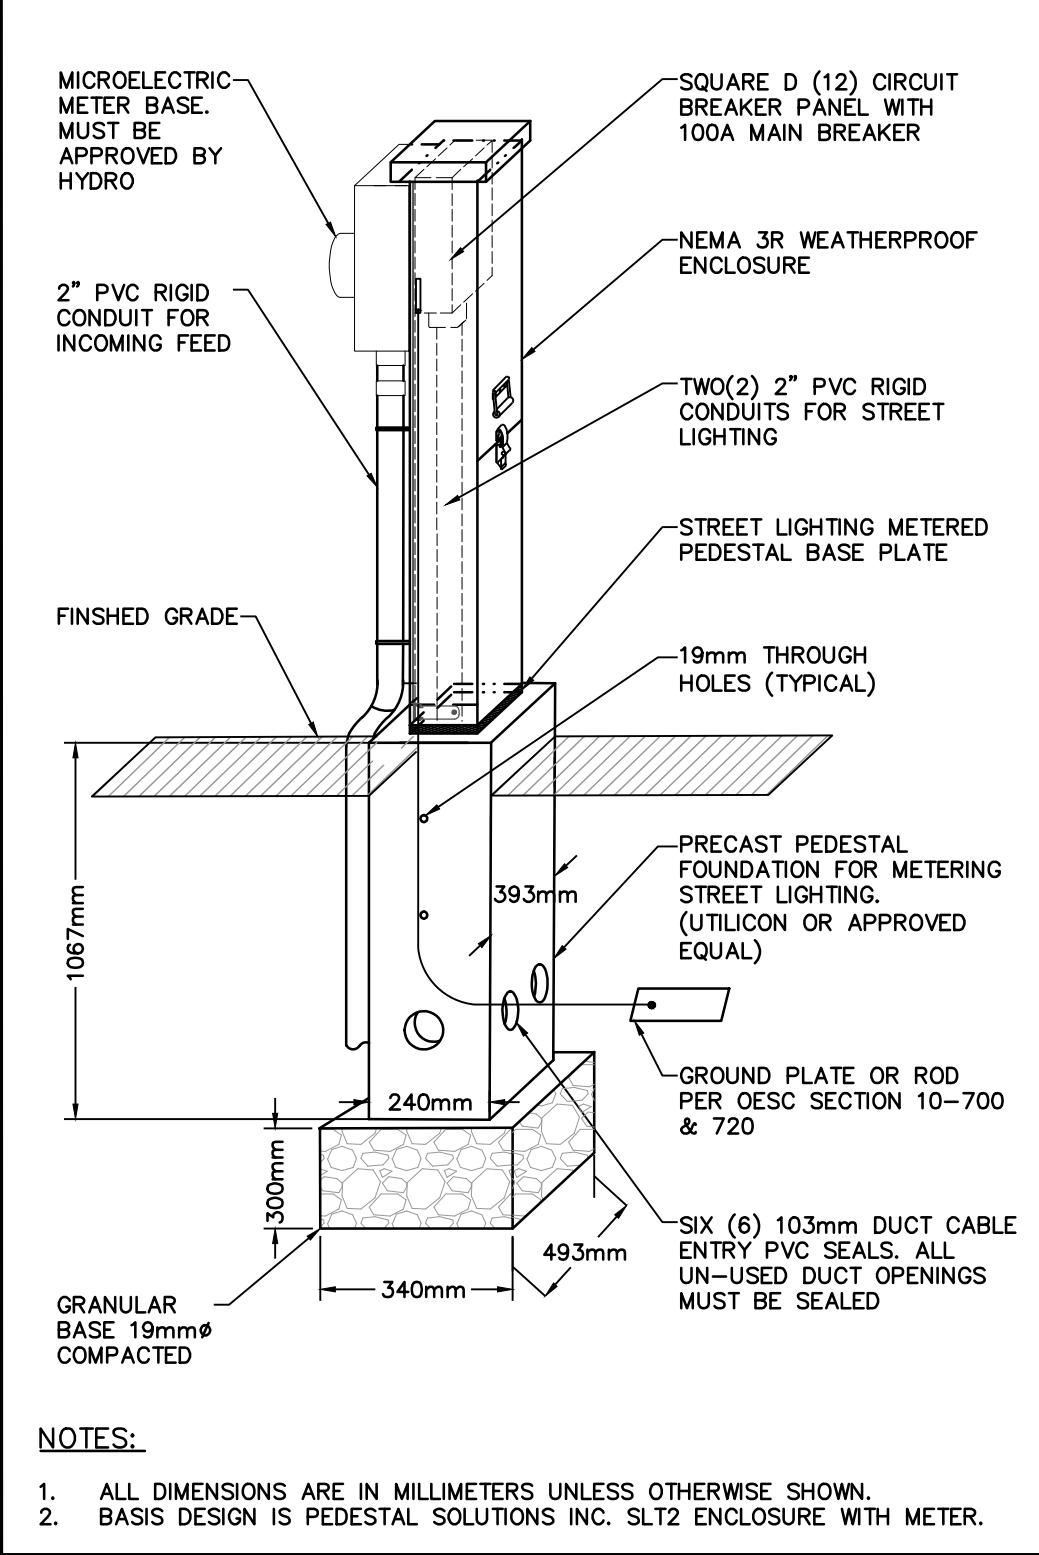


STREET LIGHTING PEDESTAL WITH METER
SCALE: N.T.S.

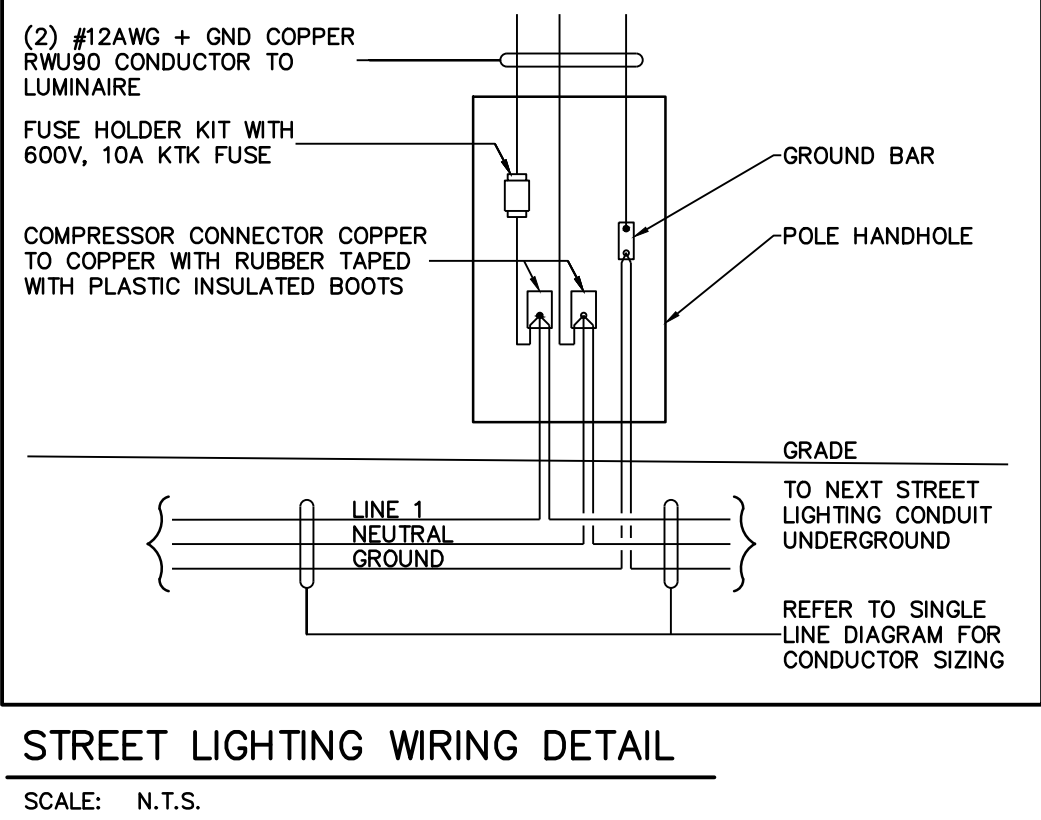

STREET LIGHTING WIRING DETAIL

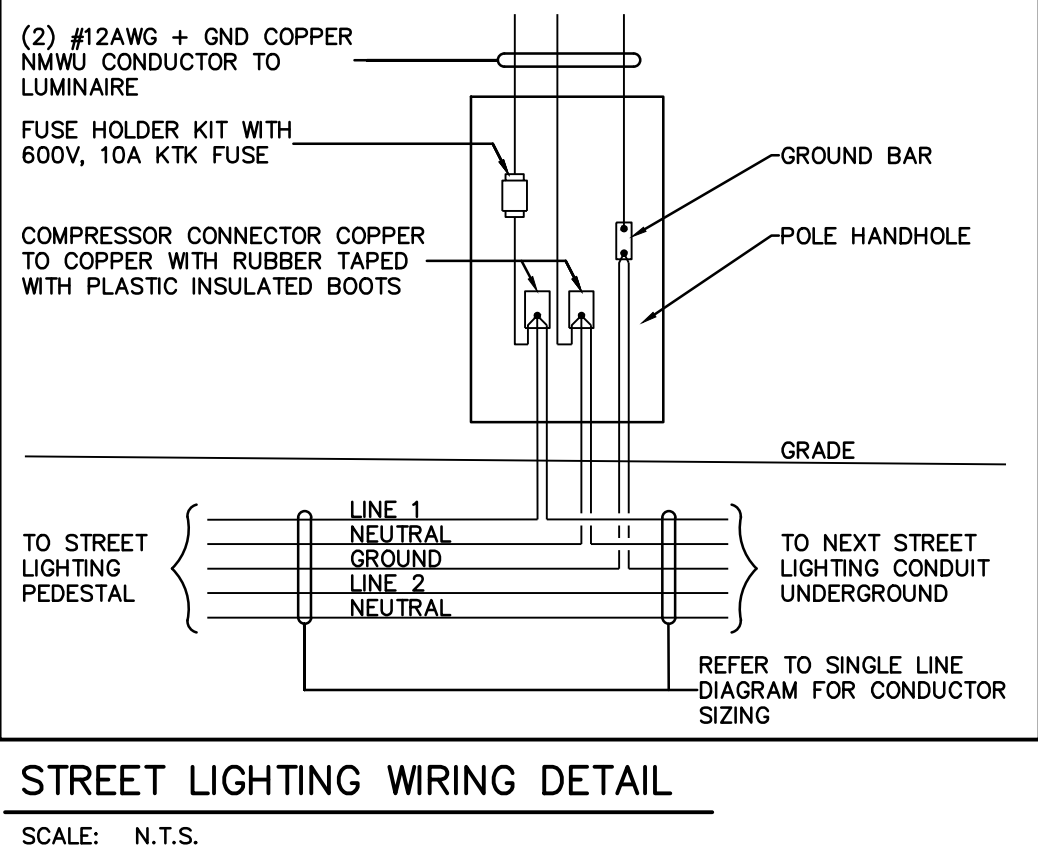

STREET LIGHTING WIRING DETAIL

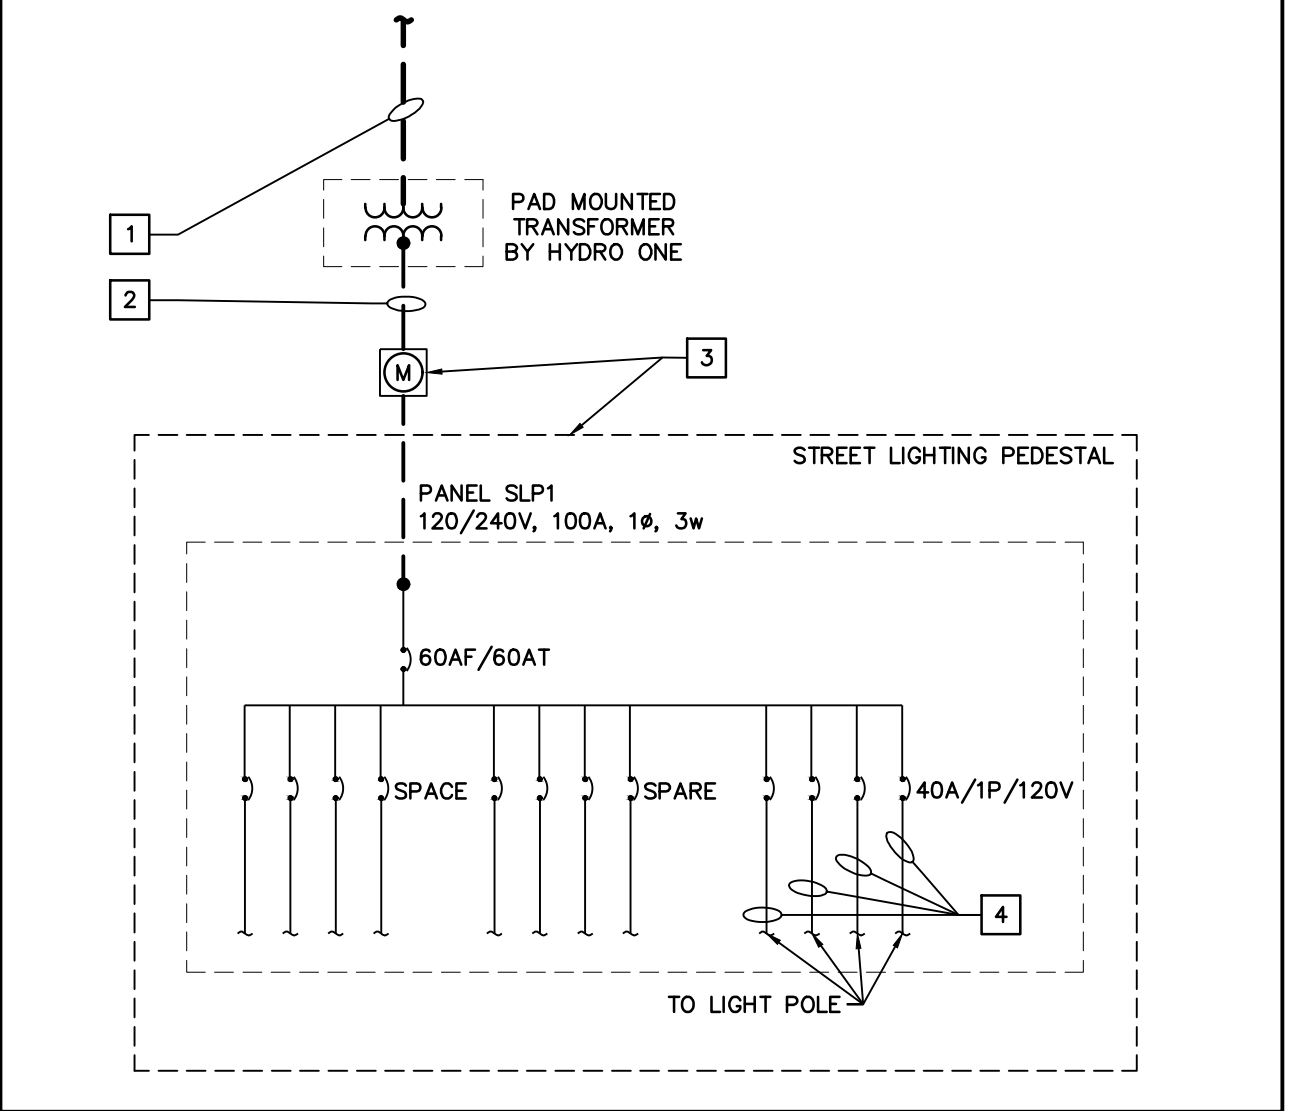

ELECTRICAL SINGLE LINE DIAGRAM

SCALE: N.T.S.


SINGLE LINE DIAGRAM NOTES:

- HYDRO ONE SHALL SUPPLY PRIMARY CABLES AND TERMINATE PRIMARY & SECONDARY CABLES AT TRANSFORMER. COORDINATE EXACT LOCATION AND REQUIREMENTS WITH HYDRO ONE.
- PROVIDE THREE (3) #2 AWG + GND IN 100mm DUCT BANK. PROVIDE CONNECTION TO THE STREET LIGHTING PEDESTAL. LEAVE SUFFICIENT SECONDARY CABLE FOR HYDRO ONE TO MAKE SECONDARY TRANSFORMER TERMINATIONS.
- PROVIDE STREET LIGHTING PEDESTAL, 60A MAIN CIRCUIT BREAKER, 120/240V, 2 POLE WITH EIGHT (8) 40A, 1Ø, 120V C/W METER BASE, 22KAIC, PEDESTAL SOLUTIONS INC. HYDRO ONE TO INSTALL THE HYDRO METER.
- PROVIDE TWO (2) #4 AWG + GND IN 50mm DUCT BANK.

STREET LIGHTING PEDESTAL (SLP1) 120/240V, 1Ø, 3 WIRE, 60 AMP MAIN CIRCUIT BREAKER, 22KAIC											
CCT	DESCRIPTION	VOLT AMPERES	POLE	AMP	WIRE SIZE (AWG)		AMP	POLE	VOLT AMPERES	DESCRIPTION	CCT
1	WEST RIDGE DRIVE	450	1	40	4		40	1	300	STREET A	2
3	WEST RIDGE DRIVE	375	1	40	4		40	1	300	STREET A	4
5	SPARE		1	40			40	1		SPARE	6
7	SPARE		1	40			40	1		SPARE	8
9	SPACE									SPACE	10
11	SPACE									SPACE	12
SUB-TOTAL (kVA)		0.75							0.675		
GRAND TOTAL (kVA)		1.425	DEMAND FACTOR	100%		ESTIMATED DEMAND LOAD (kVA, A)	1.425		5.94		

- THIS DRAWING IS THE EXCLUSIVE PROPERTY OF C.F. CROZIER & ASSOCIATES INC. AND THE REPRODUCTION OF ANY PART WITHOUT PRIOR WRITTEN CONSENT OF THIS OFFICE IS STRICTLY PROHIBITED.
- THE CONTRACTOR SHALL VERIFY ALL DIMENSIONS, LEVELS, AND DATUMS ON SITE AND REPORT ANY DISCREPANCIES OR OMISSIONS TO THIS OFFICE PRIOR TO CONSTRUCTION.
- THIS DRAWING IS TO BE READ AND UNDERSTOOD IN CONJUNCTION WITH ALL OTHER PLANS AND DOCUMENTS APPLICABLE TO THIS PROJECT.
- DO NOT SCALE THE DRAWINGS.
- ALL EXISTING UNDERGROUND UTILITIES TO BE VERIFIED IN THE FIELD BY THE CONTRACTOR PRIOR TO CONSTRUCTION.

No.	ISSUE	DATE: MM/DD/YYYY
0	ISSUED FOR TENDER	07/30/2020
1	ISSUED FOR SUBDIVISION AGREEMENT	08/21/2020

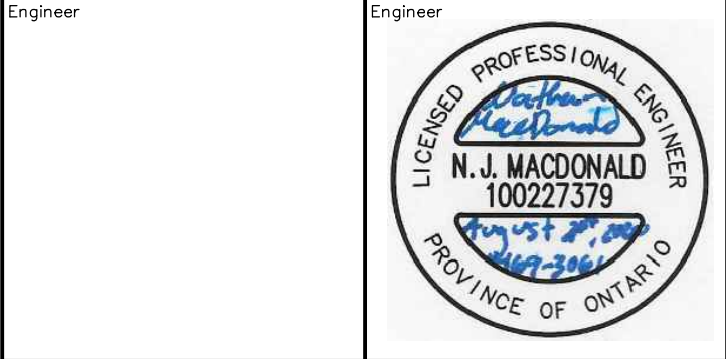

Project

LORA BAY PHASE 4
TOWN OF THE BLUE MOUNTAINS

Drawing

ELECTRICAL DETAILS

THE HARBOUREDGE BUILDING,
40 HURON STREET, SUITE 301,
COLLINGWOOD, ON L9Y 4R3
705 446-3510 T
705 446-3520 F
WWW.CFCROZIER.CA
INFO@CFCROZIER.CA

Drawn By J.R.B./I.S. Design By J.R.B./N.J.M. Project 469-3061

Check By N.J.M. Scale N.T.S. Drawing E400