

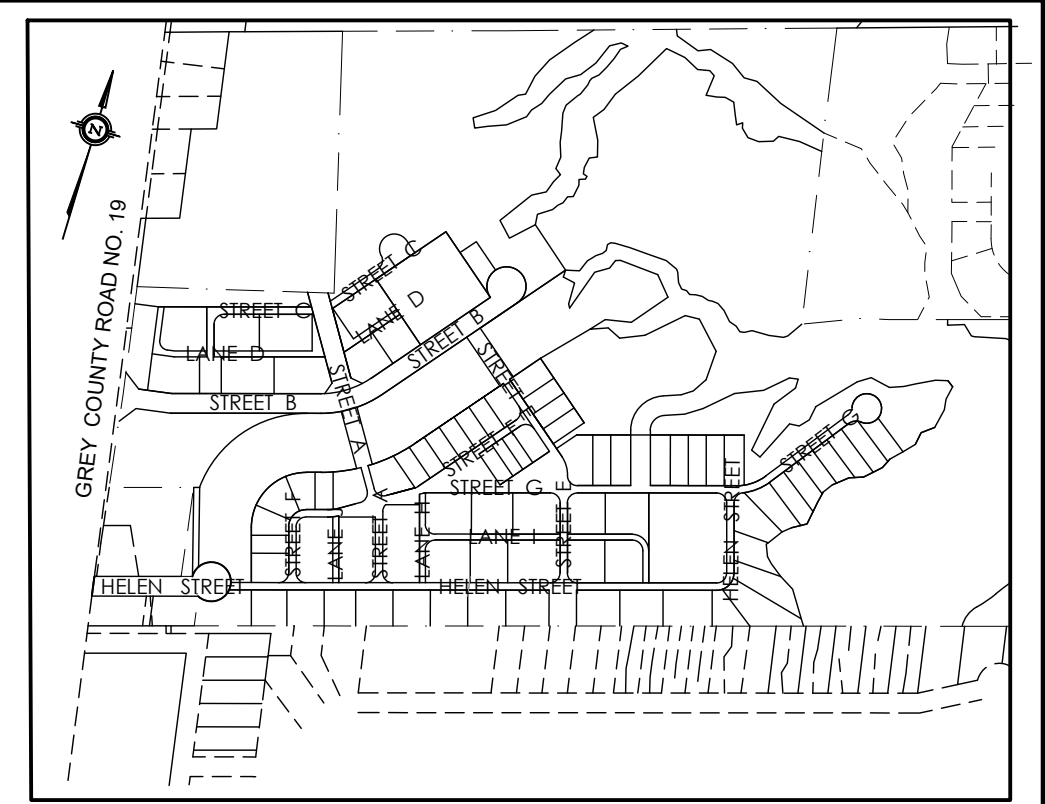




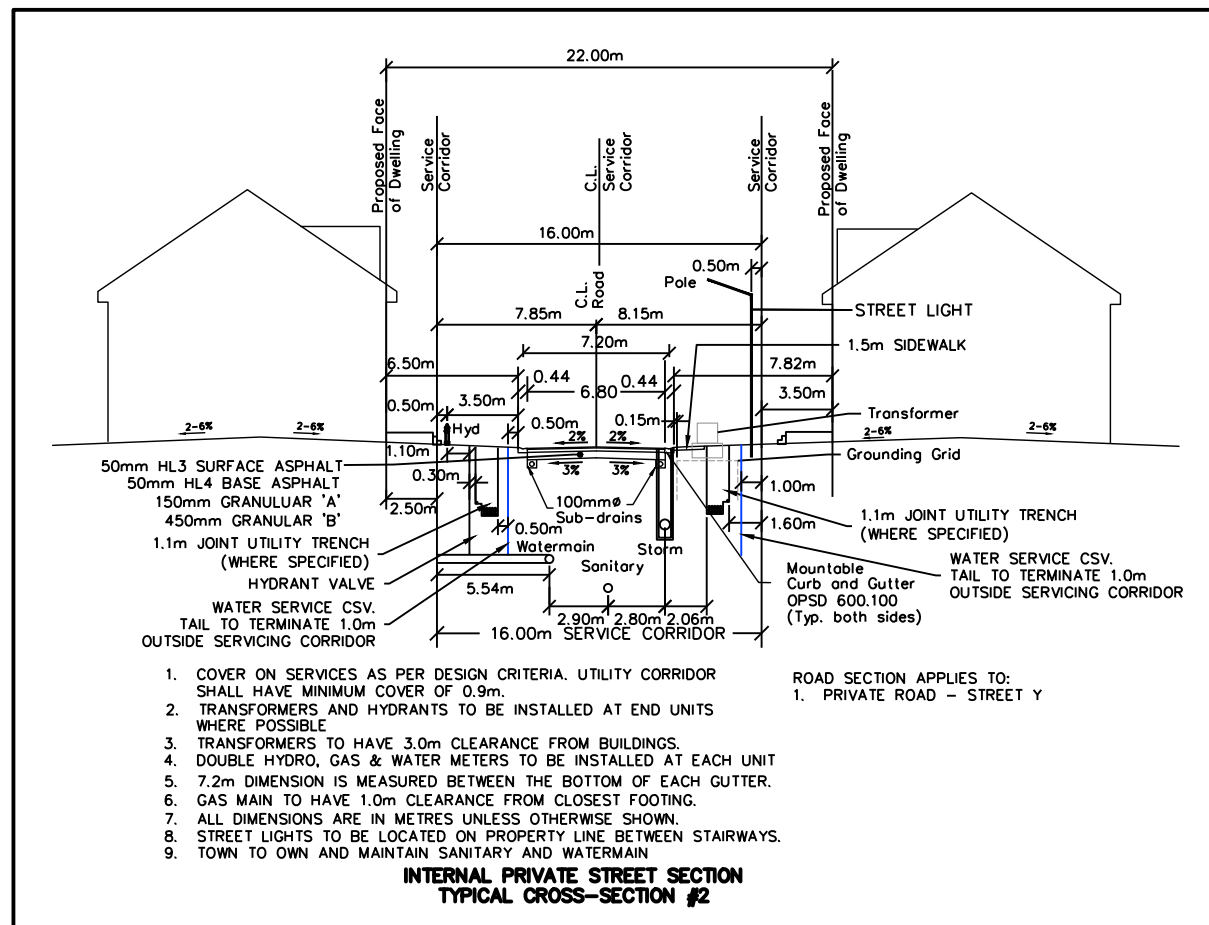


ELECTRICAL DRAWING LIST	
E001	DRAWING LIST, LEGEND AND RIGHT-OF-WAY
E100	SITE LIGHTING PLAN – PHOTOMETRIC
E101	SITE LIGHTING DETAILS

<u>LIGHTING</u>	
	EXISTING POST TOP POLE MOUNTED LIGHT FIXTURE
	POLE MOUNTED LIGHT FIXTURE (X = FIXTURE TYPE)
<u>POWER SYSTEMS</u>	
	PAD MOUNTED TRANSFORMER WITH GROUNDING SYSTEM, ARROW INDICATES OPERATING SIDE (DIRECTION OF APPROACH)
<u>LINE TYPES</u>	
	PROPERTY LINE

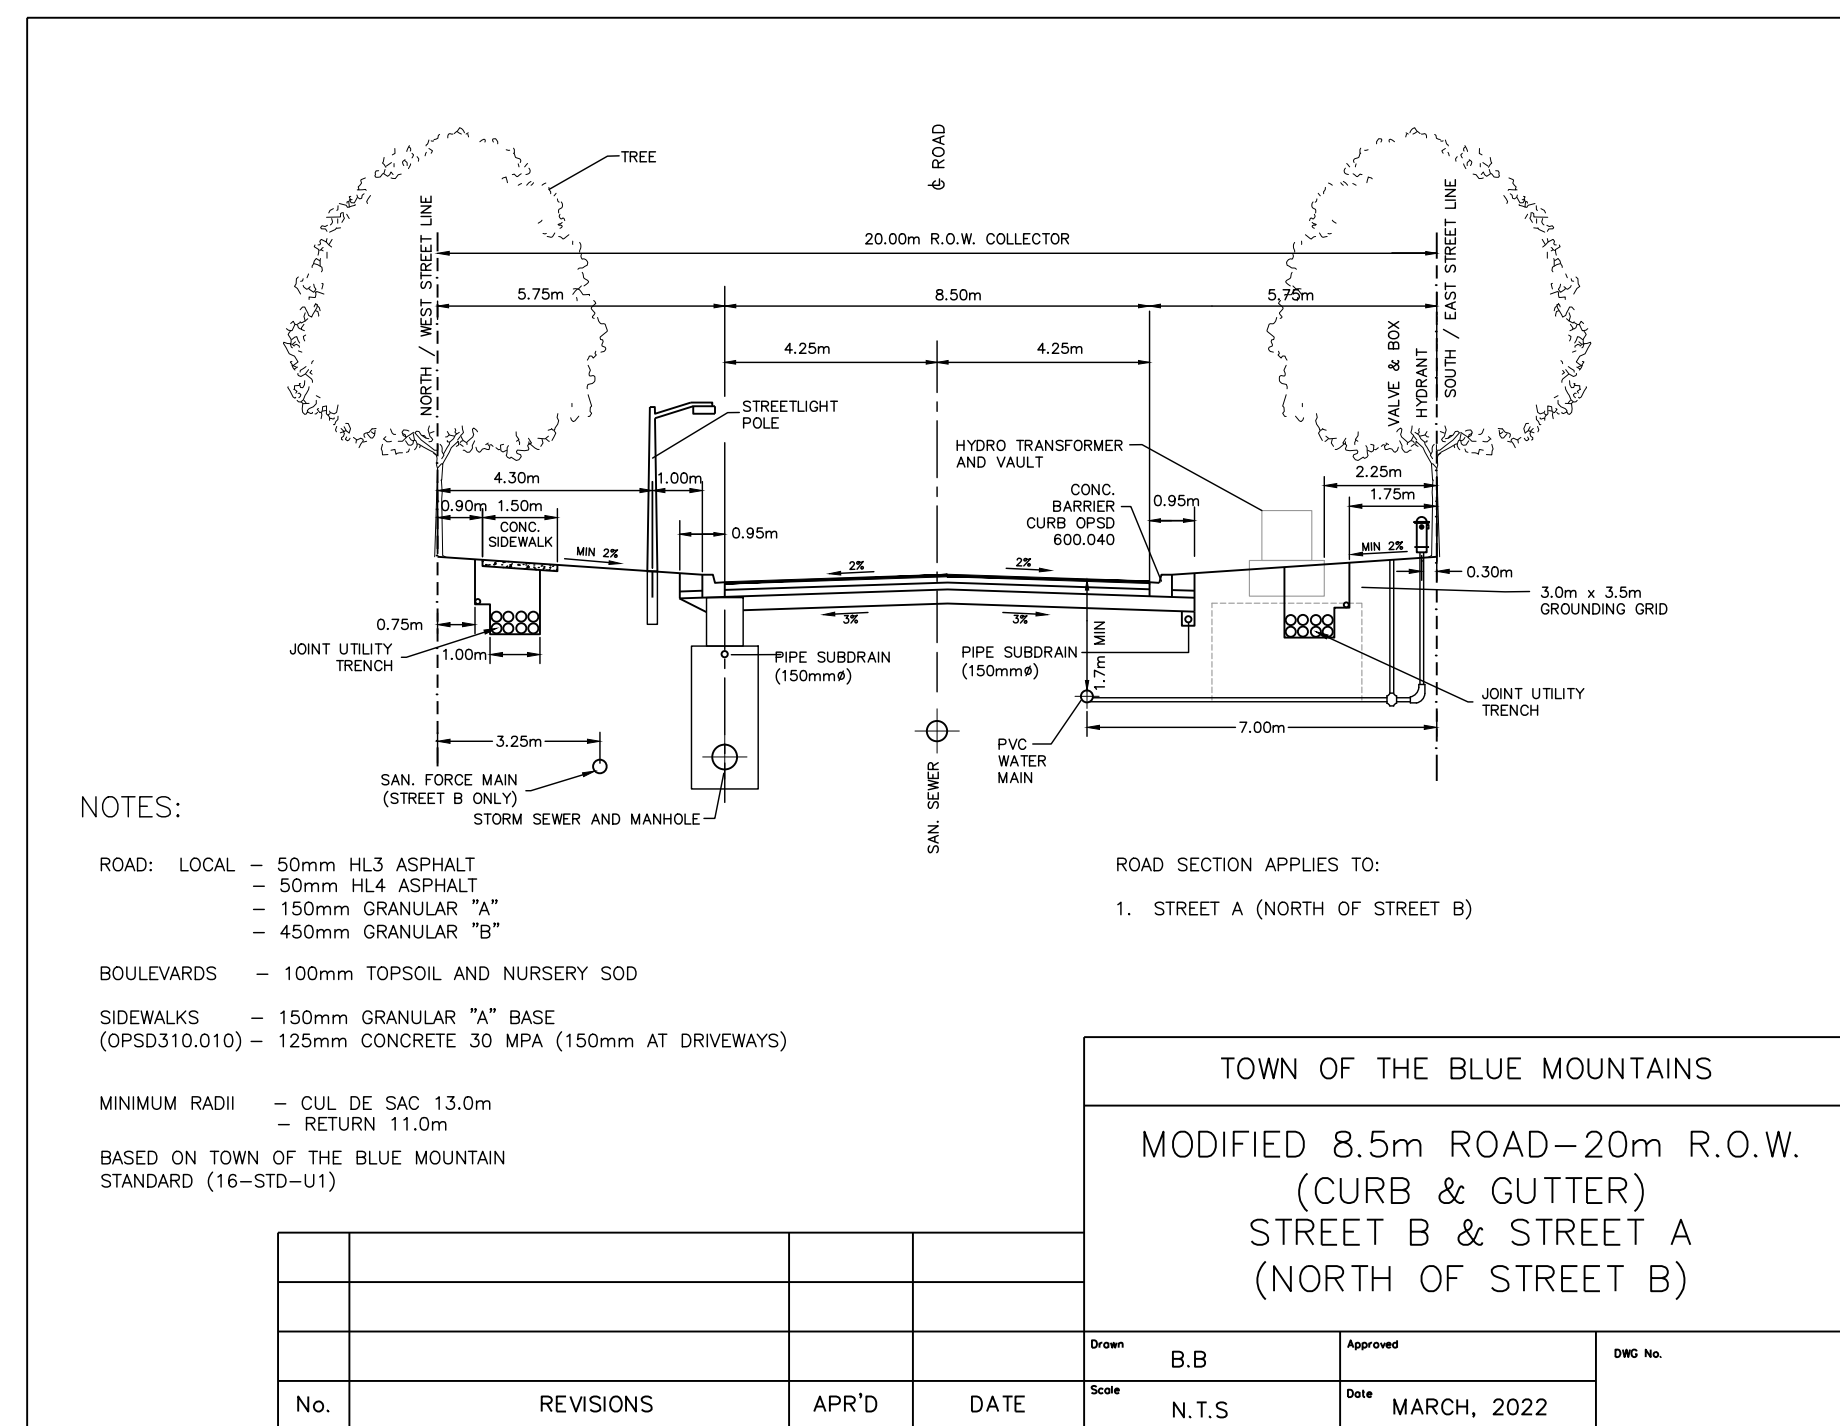

AT SOUTH EAST CORNER OF GREY TERSECTION.	No.	ISSUE / REVISION	DATE: MM/DD/YYYY	Engineer	Engineer	Project	Town
	0	ISSUED FOR 1ST SUBMISSION (NOT ISSUED)	05/19/2026			HOME FARM RENTAL DEVELOPMENT TOWN OF THE BLUE MOUNTAINS	CROZIER
	1	ISSUED FOR 2ND SUBMISSION	09/30/2026				
Drawing						DRAWING LIST, LEGEND AND RIGHT-OF-WAY	
Drawn By		S.M.	Design By		S.M./I.S.	Project	721-3464-2
Scale		N.T.S.	Date	SEP 30, 2026	Check By	P.W./I.S.	Drawing

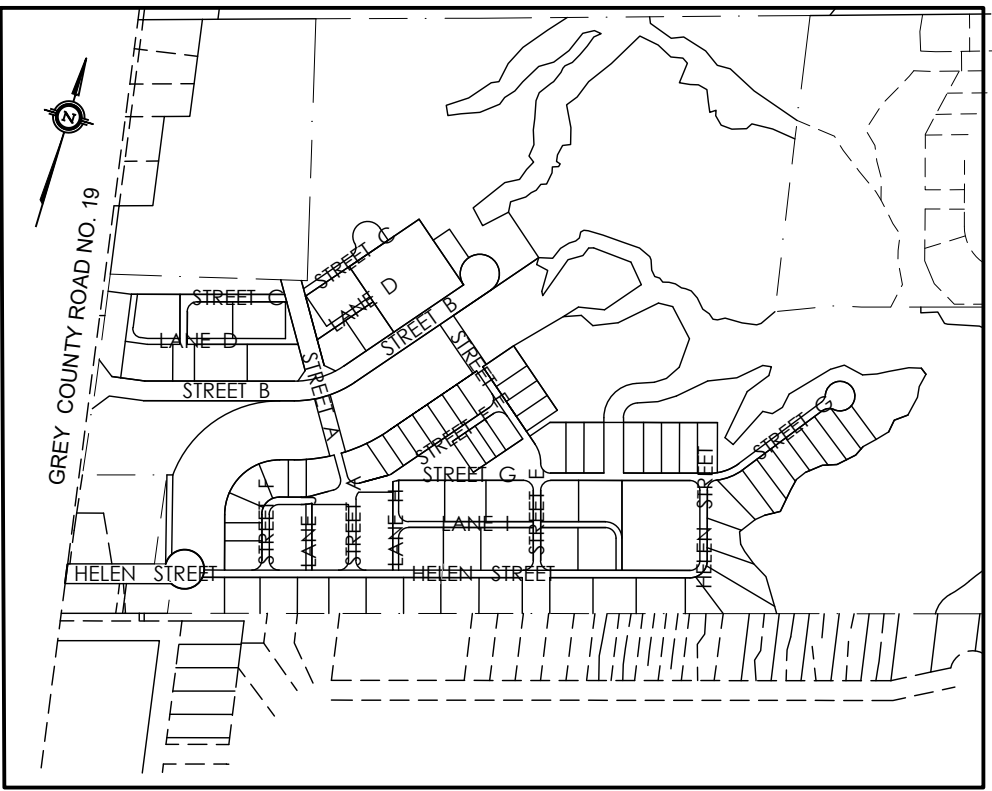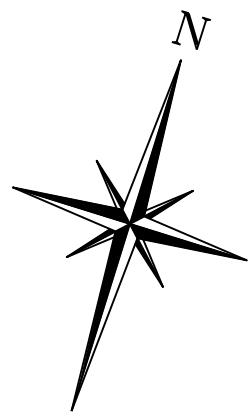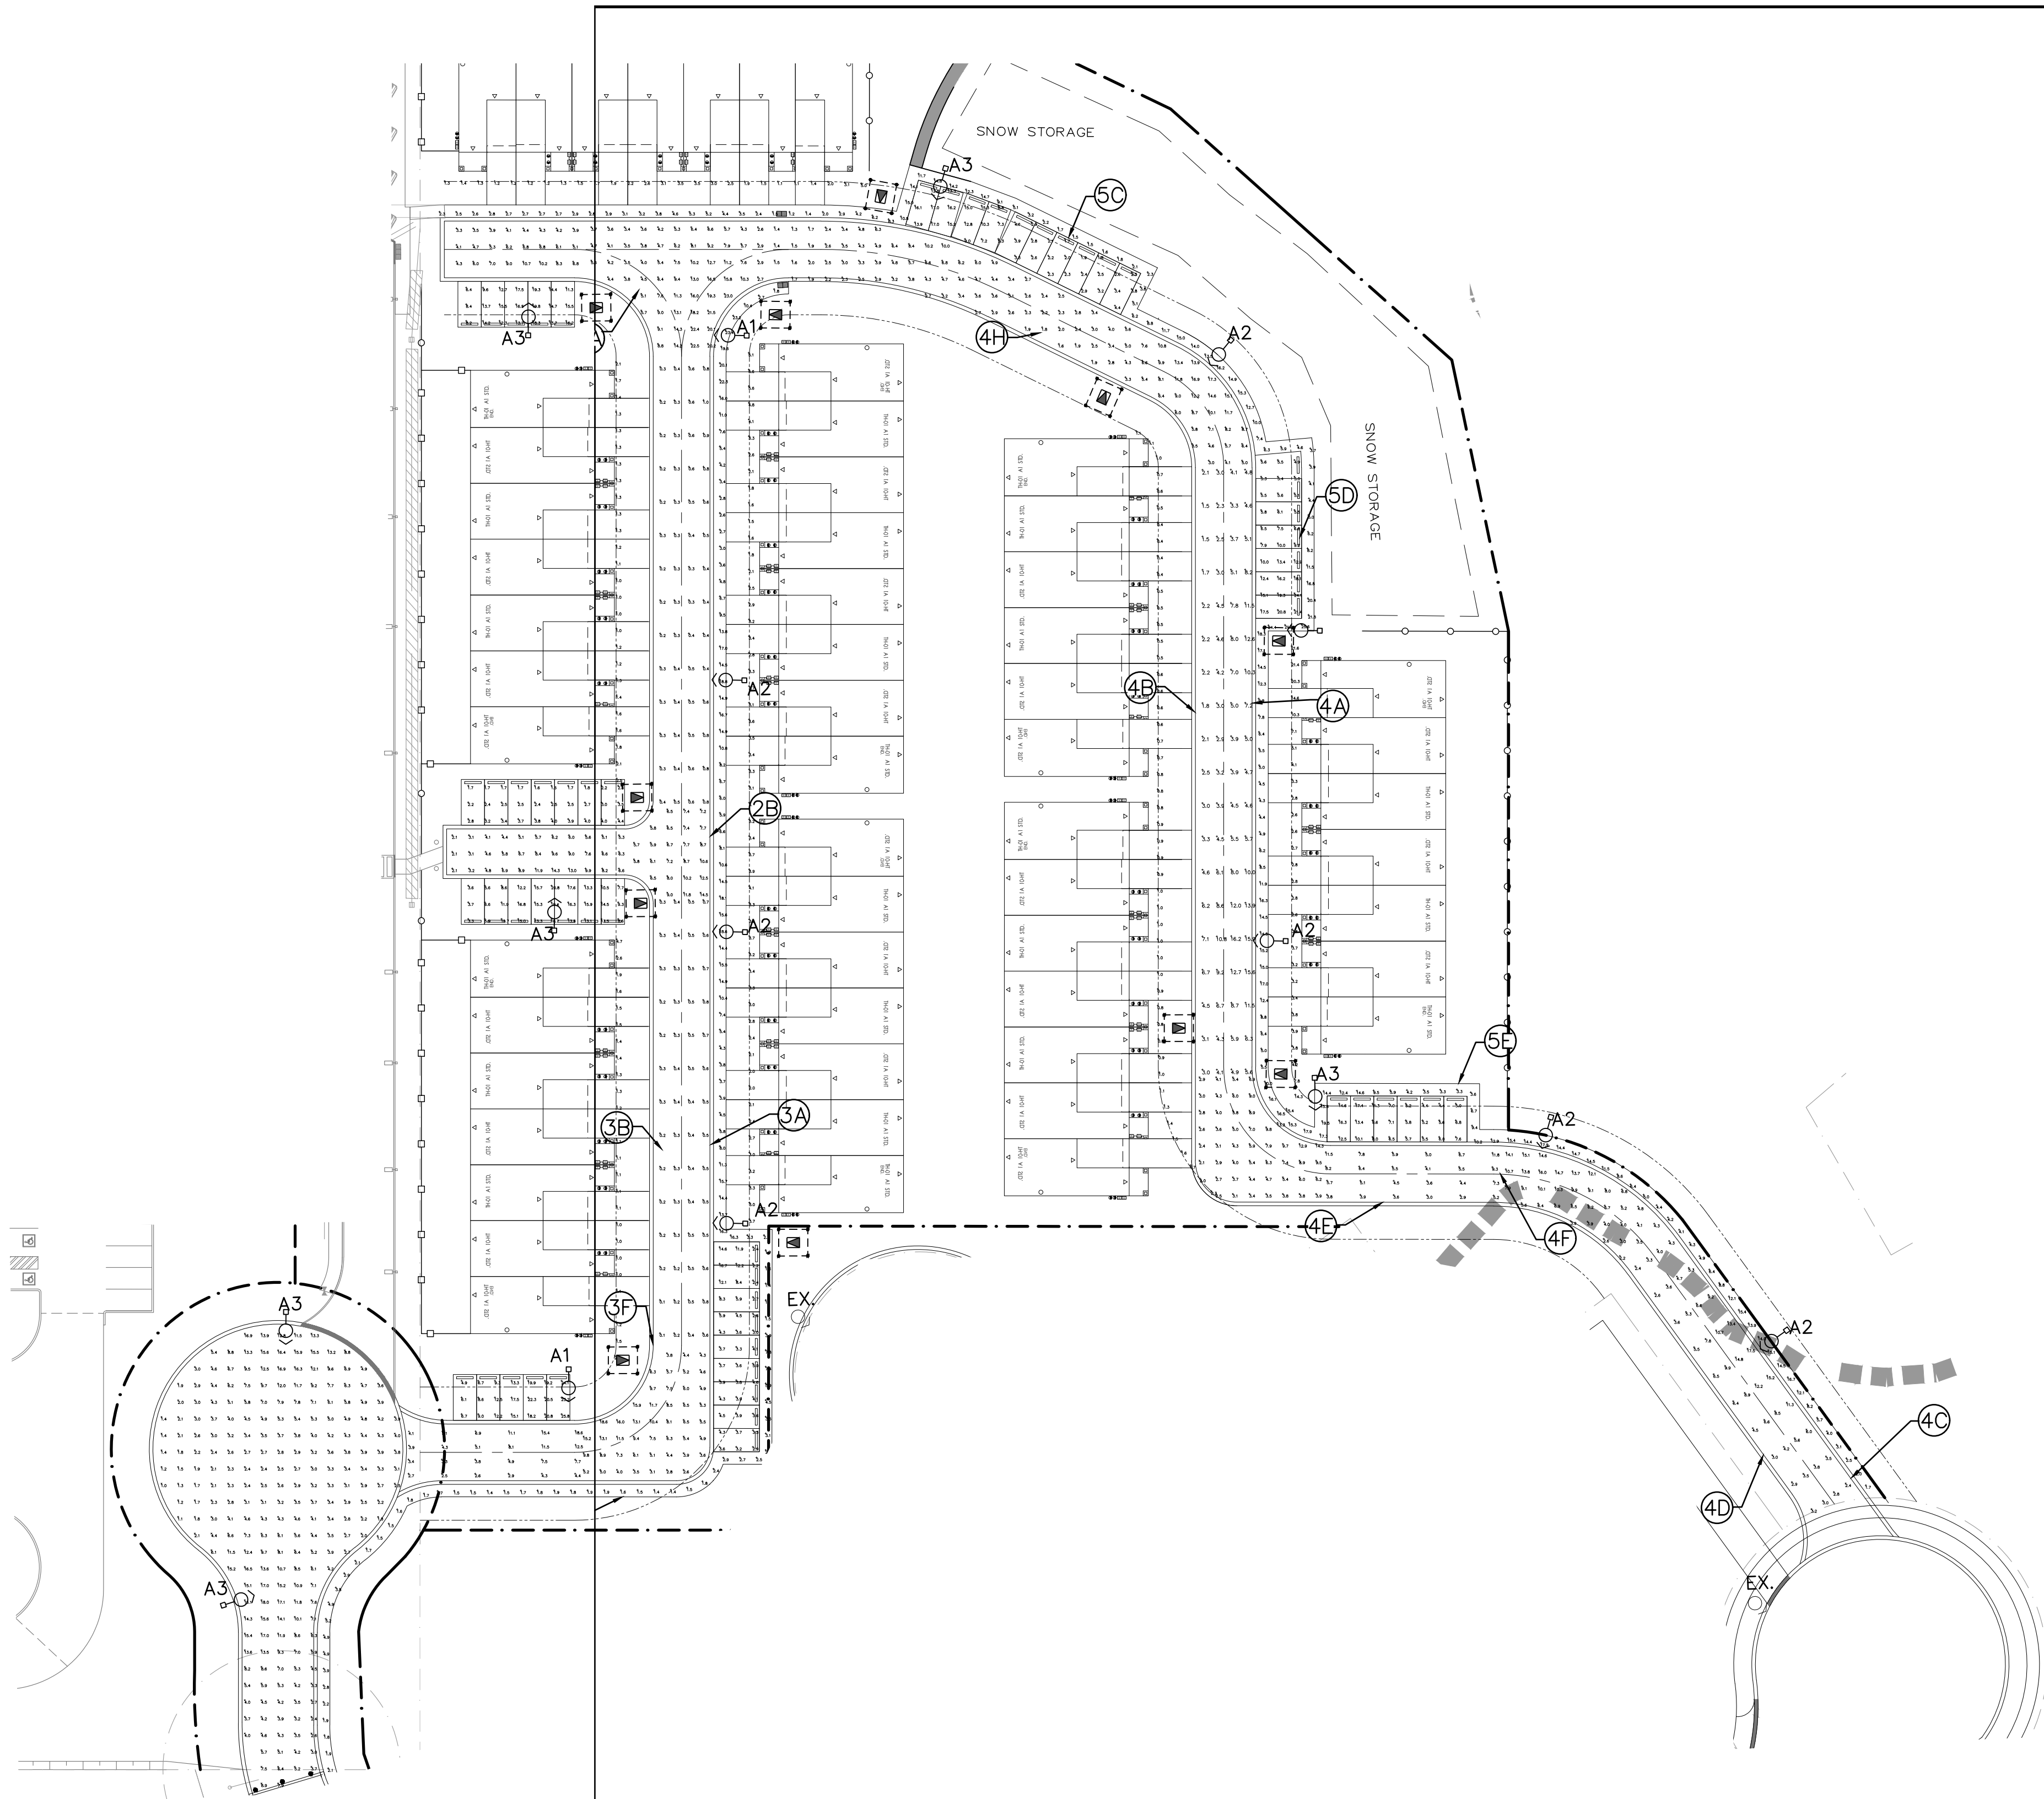

- GENERAL NOTES:**
1. MINIMUM CLEARANCES SHALL BE MAINTAINED FROM THE CENTRE OF THE STREETLIGHT TO OTHER RIGHT-OF-WAY (ROW) ELEMENTS AS FOLLOWS:
 - 1.1. 3.0 M FROM THE CENTRE OF STREETLIGHT TO THE CENTRE OF FIRE HYDRANT
 - 1.2. 1.5 M FROM THE CENTRE OF STREETLIGHT TO THE EDGE OF DRIVEWAY
 - 1.3. 1.5 M FROM THE CENTRE OF STREETLIGHT TO THE CENTRE OF STORM, SANITARY, OR WATER SERVICE LATERALS
 - 1.4. 3.0 M FROM THE CENTRE OF STREETLIGHT TO THE CENTRE OF TREES
 - 1.5. FIXTURE NODE SPECIFICATION TO BE CONFIRMED BY THE CITY OF MARKHAM.
 2. HYDRO TRANSFORMER LOCATIONS ARE TENTATIVE AND ARE SHOWN FOR REFERENCE ONLY.
 3. STREETLIGHT FIXTURES LOCATED FACING PARKING LOTS ARE LOCATED 0.7M OFFSET FROM THE FRONT OF THE CURB.

AT SOUTH EAST CORNER OF GREY ERSECTION.	No.	ISSUE / REVISION	DATE: MM/DD/YYYY	Engineer	Engineer	Project	Town	C CROZIER Drawn By S.M. Design By S.M./I.S. Project 721-3464-2 Scale 1:500 Date SEP 30, 2026 Check By P.W./I.S. Drawing
	0	ISSUED FOR 1ST SUBMISSION (NOT ISSUED)	05/19/2026			HOME FARM RENTAL DEVELOPMENT TOWN OF THE BLUE MOUNTAINS		
	1	ISSUED FOR 2ND SUBMISSION	09/30/2026					

