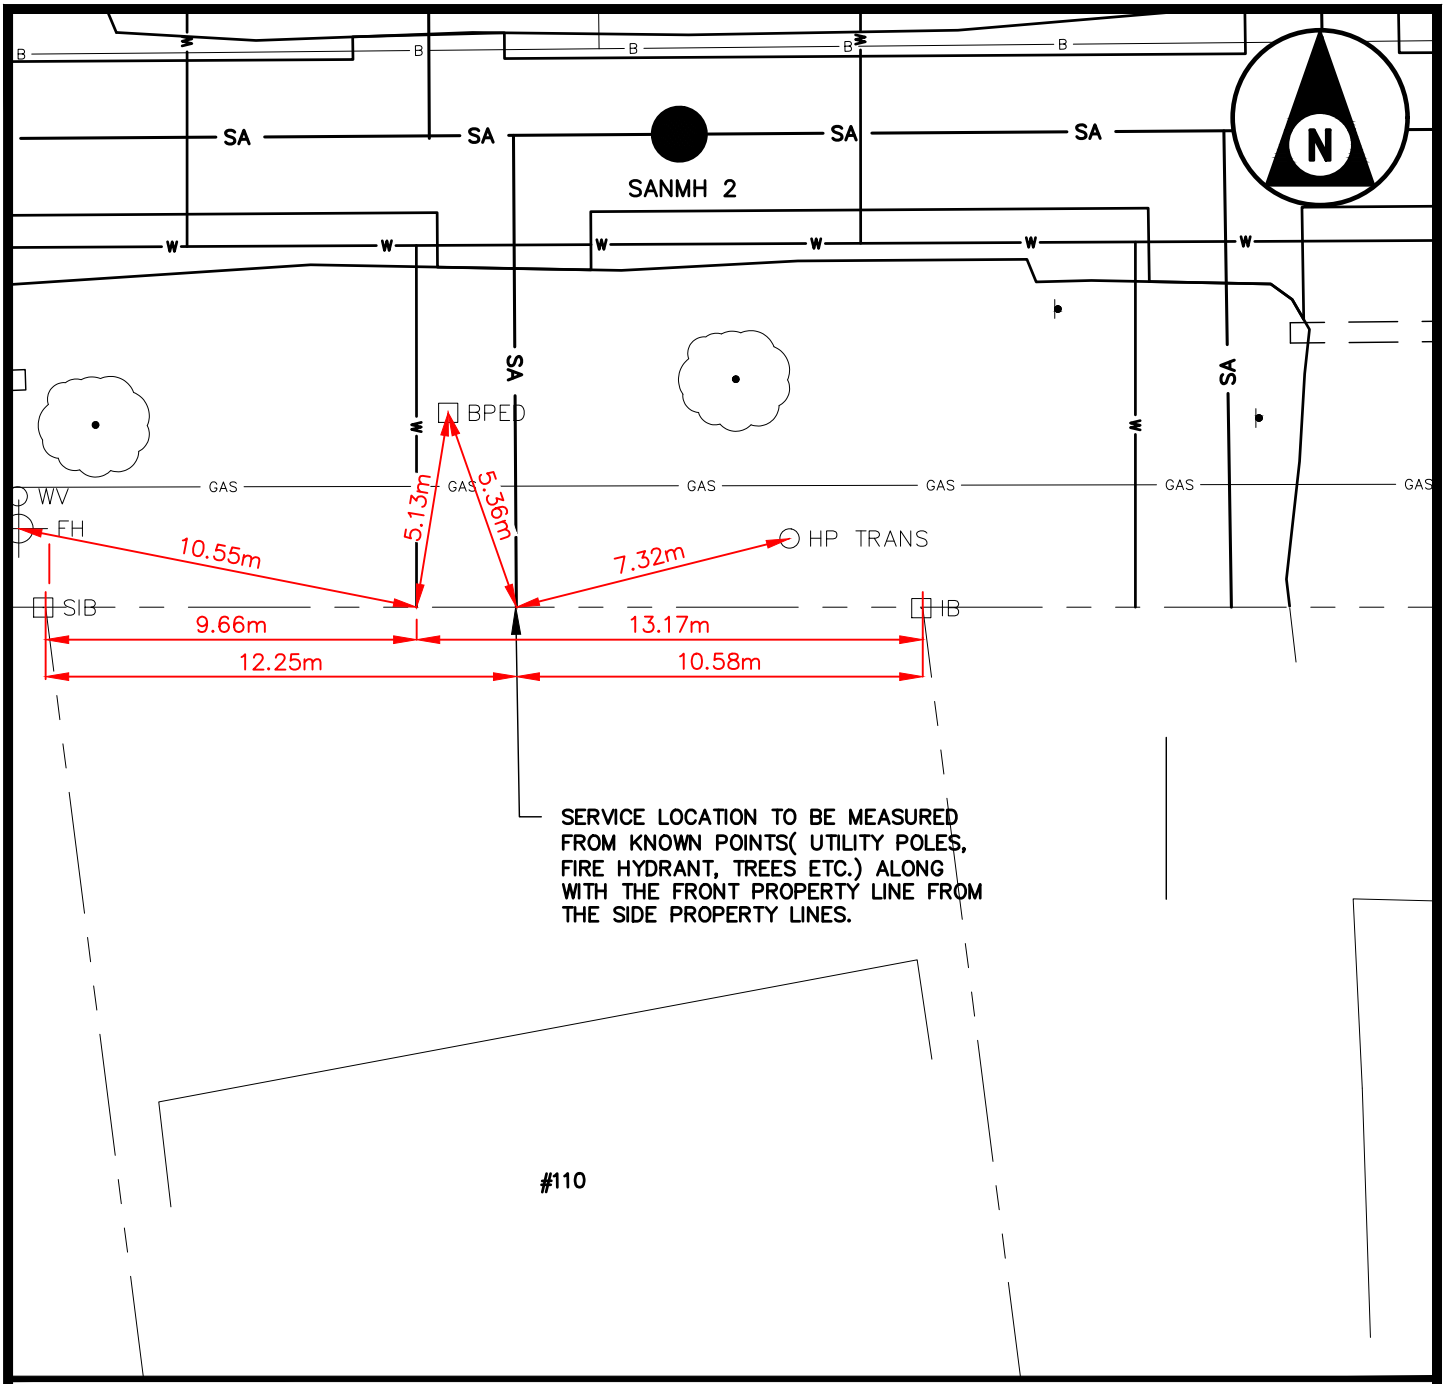

ADDRESS:

COMMUNITY:

	PIPE INFORMATION		COORDINATES (UTM)		ELEVATION AT PROPERTY LINE	FINISHED GRADE AT PROPERTY LINE
	SIZE	MATERIAL	EASTING	NORTHING		
SANITARY:	XX	XX	XX	XX	XX	XX
FIRE LINE:						
WATER:	XX	XX	XX	XX	XX	XX
STORM:						

Town Of The Blue Mountains Standard Drawings

UTILITY SERVICE SHEET

Date	Scale	TOTBM STD.
JAN 2023	N.T.S.	R.7.A