SAMPLE ENTRANCE PERMIT SITE PLAN

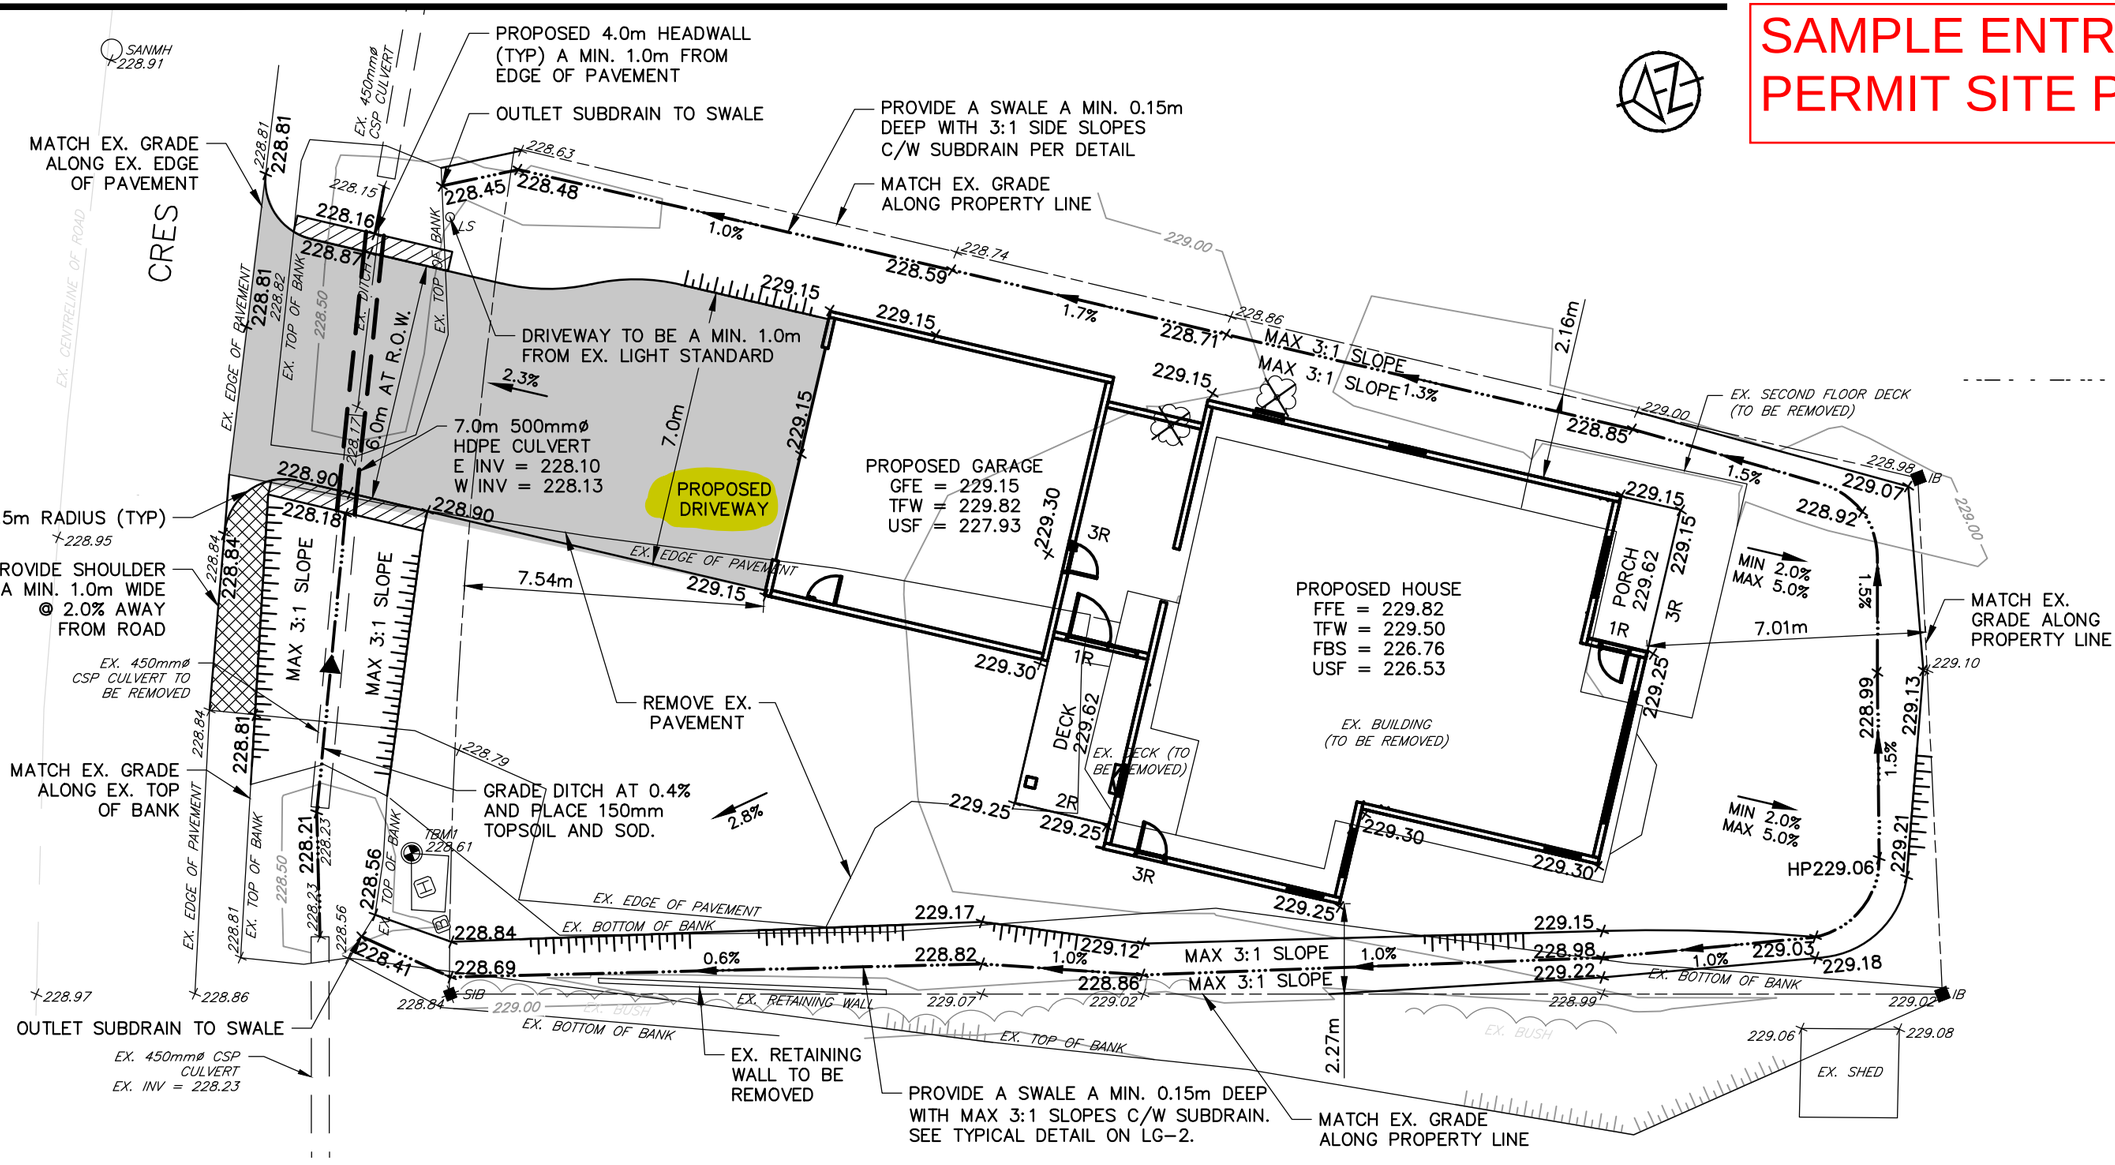

BENCH MARK INFORMATION

TBM–1 = 228.61
NORTHWEST CORNER OF TRANSFORMER
LOCATED AT NORTH CORNER OF PROPERTY.

TBM–2 = 228.77
HYDRANT FLANGE LOCATED ON THE
NORTHEAST SIDE OF CARMICHAEL CRES.

DRAWING REFERENCES

REFER TO LG–2 FOR DETAILS AND NOTES

				DWG. No. **LG-1**
	SCALE: 1:150	DRAWN: KRL	DATE: MAY 2023	JOB NO. 423368

Drawing Name: 423368 – LG01.dwg, Plotted: May 24, 2024