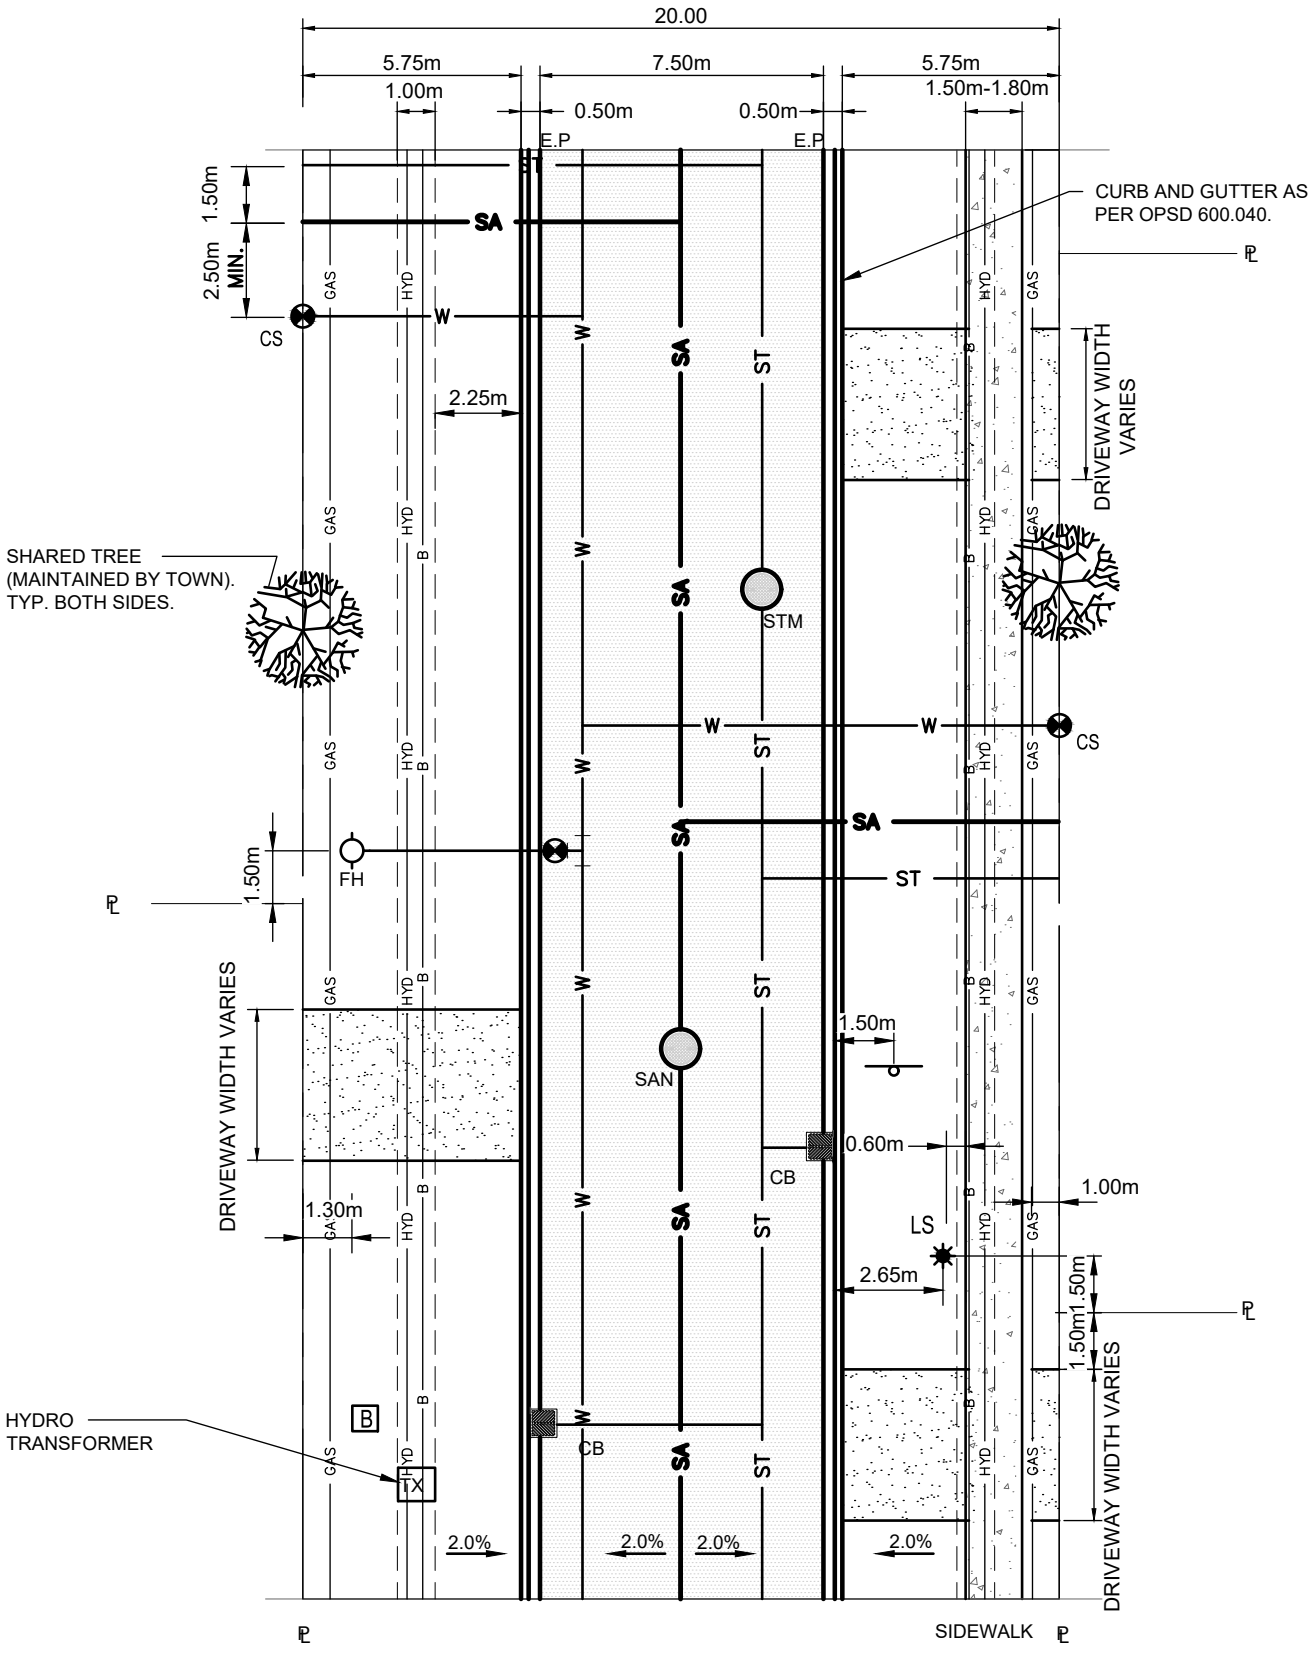

NOTE: TO BE READ IN CONJUNCTION WITH TOTBM STD DWG 4.8.3.B.

Town of the Blue Mountains Standard Drawings

LOCAL URBAN 20m R.O.W WITH NO PARKING - PLAN VIEW

Date	Scale	TOTBM STD.
APRIL 2023	N.T.S.	4.8.3.A