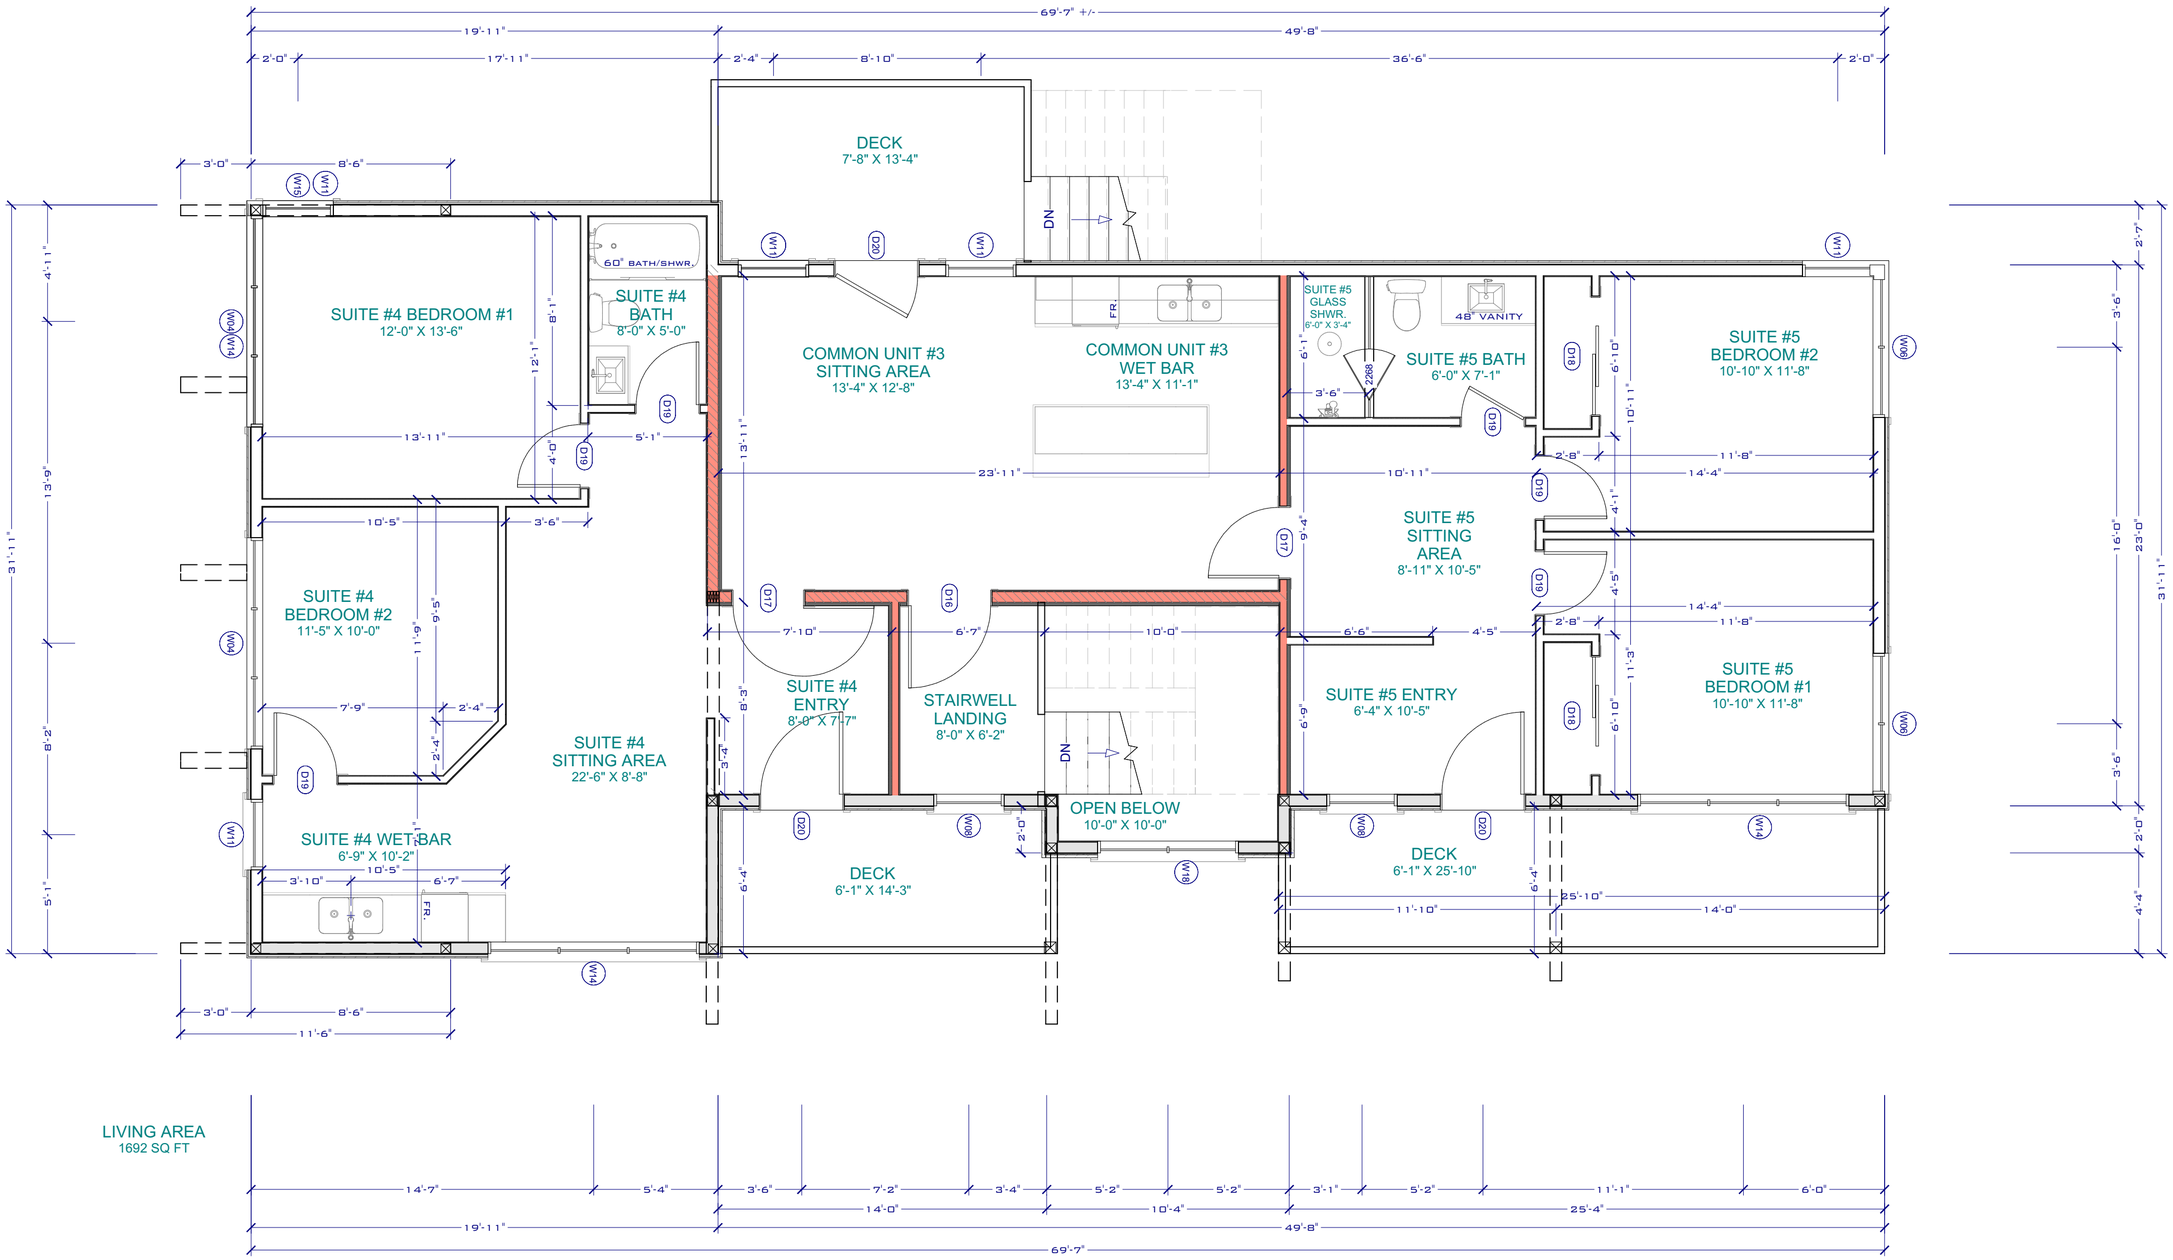

GROSS FLOOR AREA: 5,183.36 sq ft (481.55 m²)

Jasper GROUP INC.
(705)-888-6300

PROJECT:
THE LAKE AT BLUE

THIRD FLOOR PLAN
CONCEPT F

DATE:
OCTOBER 2, 2025

A-8