


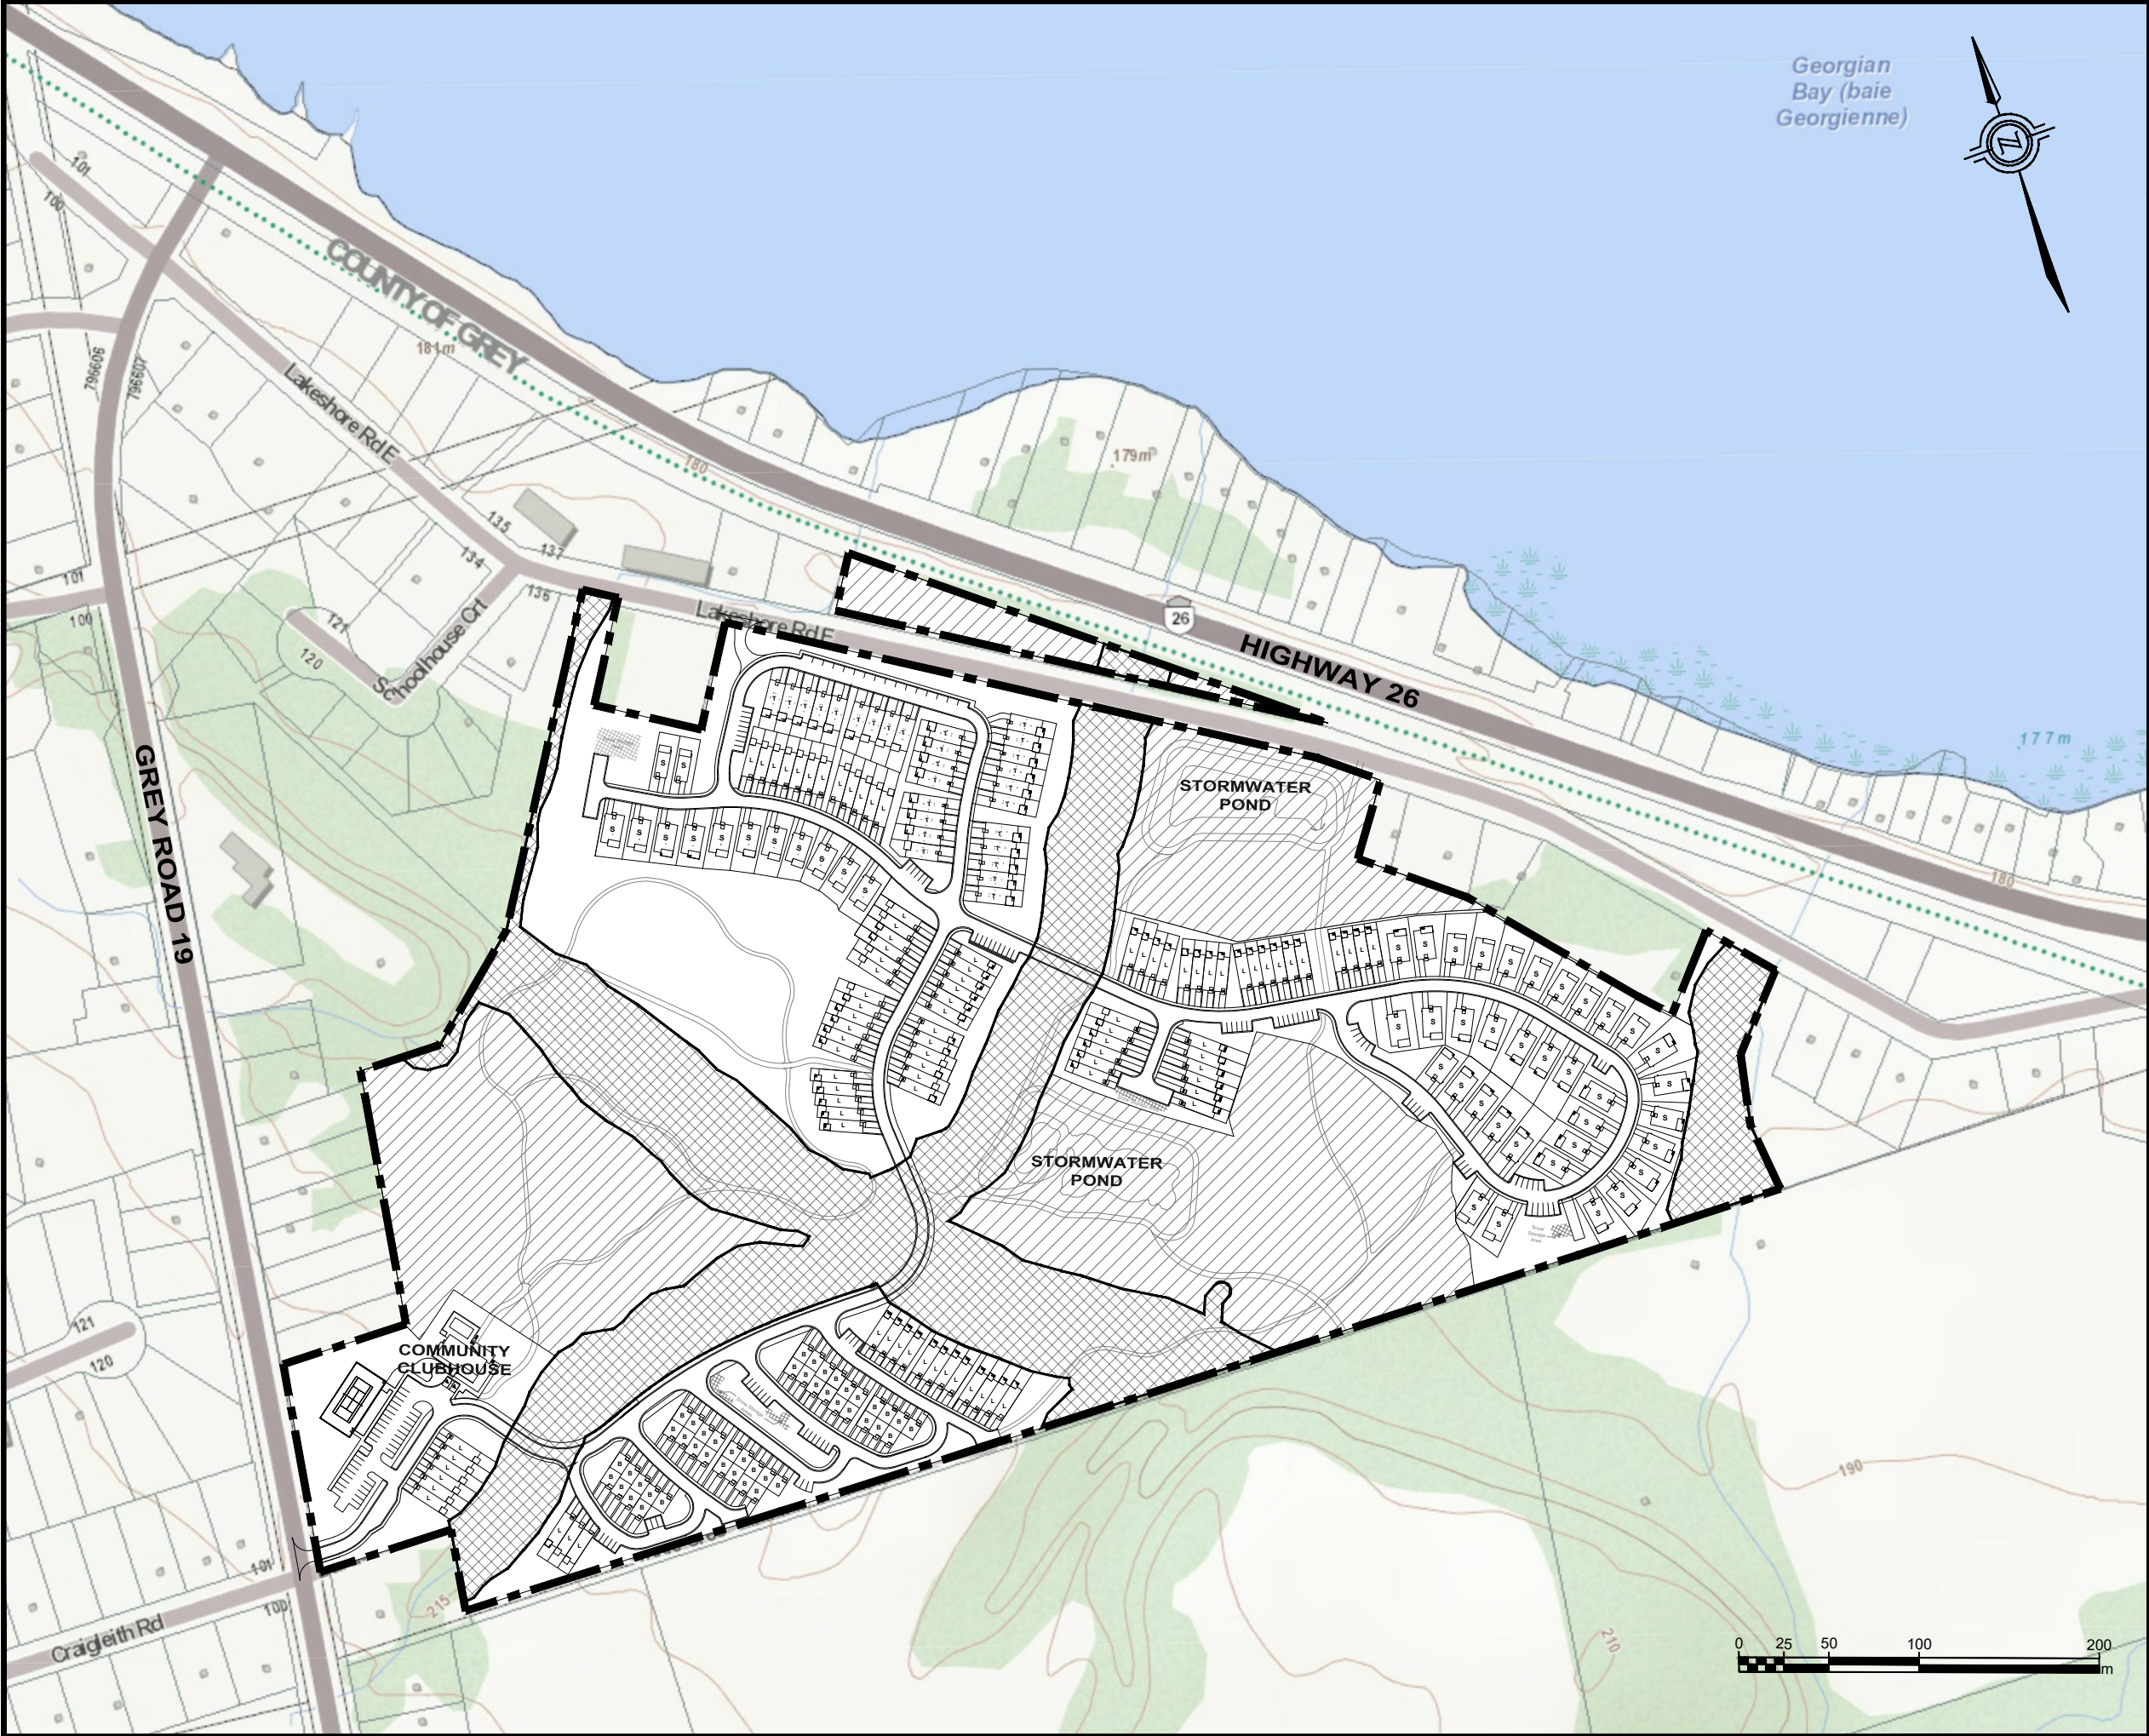

Lakeshore Road East

Town of the Blue Mountains

CONCEPT PLAN LAYOUT

LAND USE (AS PER BY-LAW 2018-65)

 Hazard Lands (H)	5.82 ha
 Open Space (OS-123)	7.26
 Residential (R2-122-h36)	14.05
TOTAL Lands	27.13 ha

UNITS

Singles	48 (S)
Loft Towns	92 (L)
1-Storey Towns	28 (T)
Back-to-Back Towns	45 (B)
TOTAL Units	213

TOTAL Visitor Parking 154